

DRAWING FOR PLANNING PURPOSES ONLY.
NOT TO BE USED FOR CONSTRUCTION.

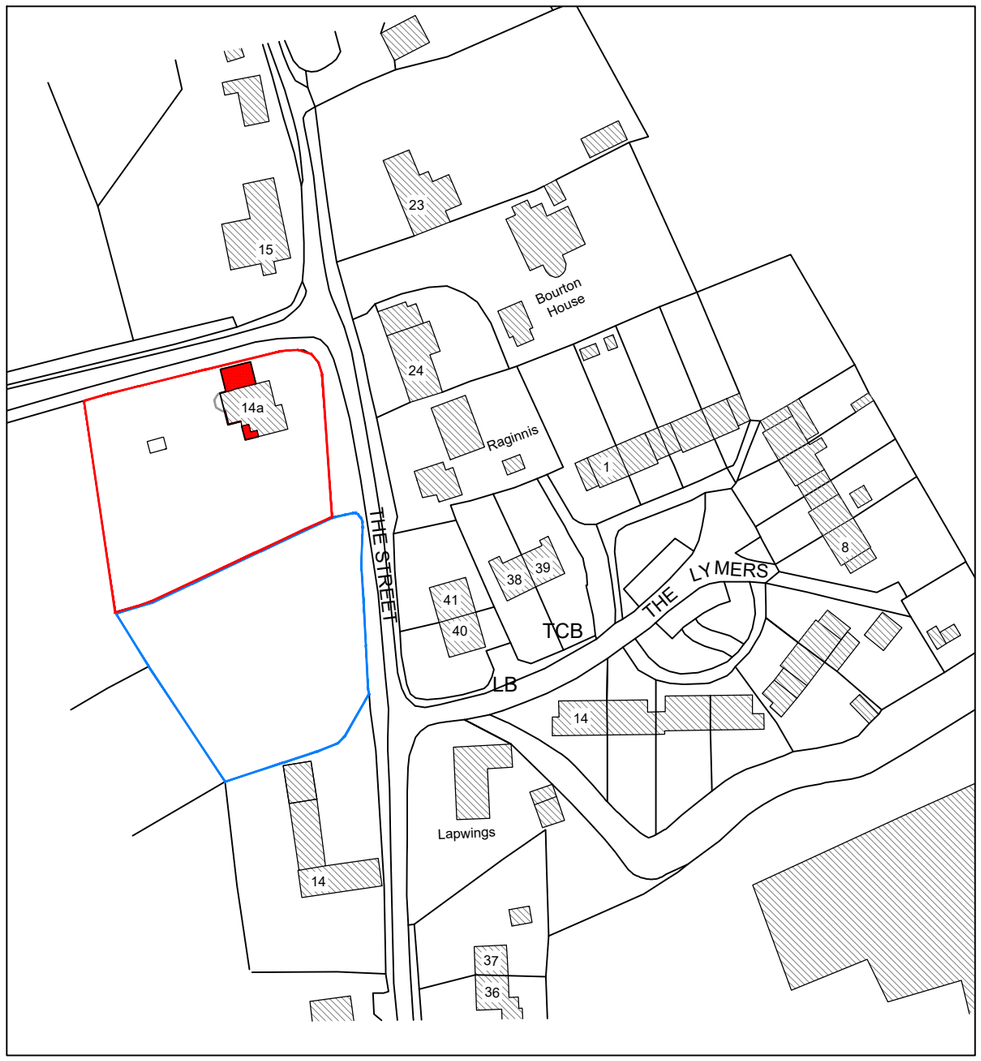

PROPOSED SITE LOCATION PLAN
Scale 1:1250

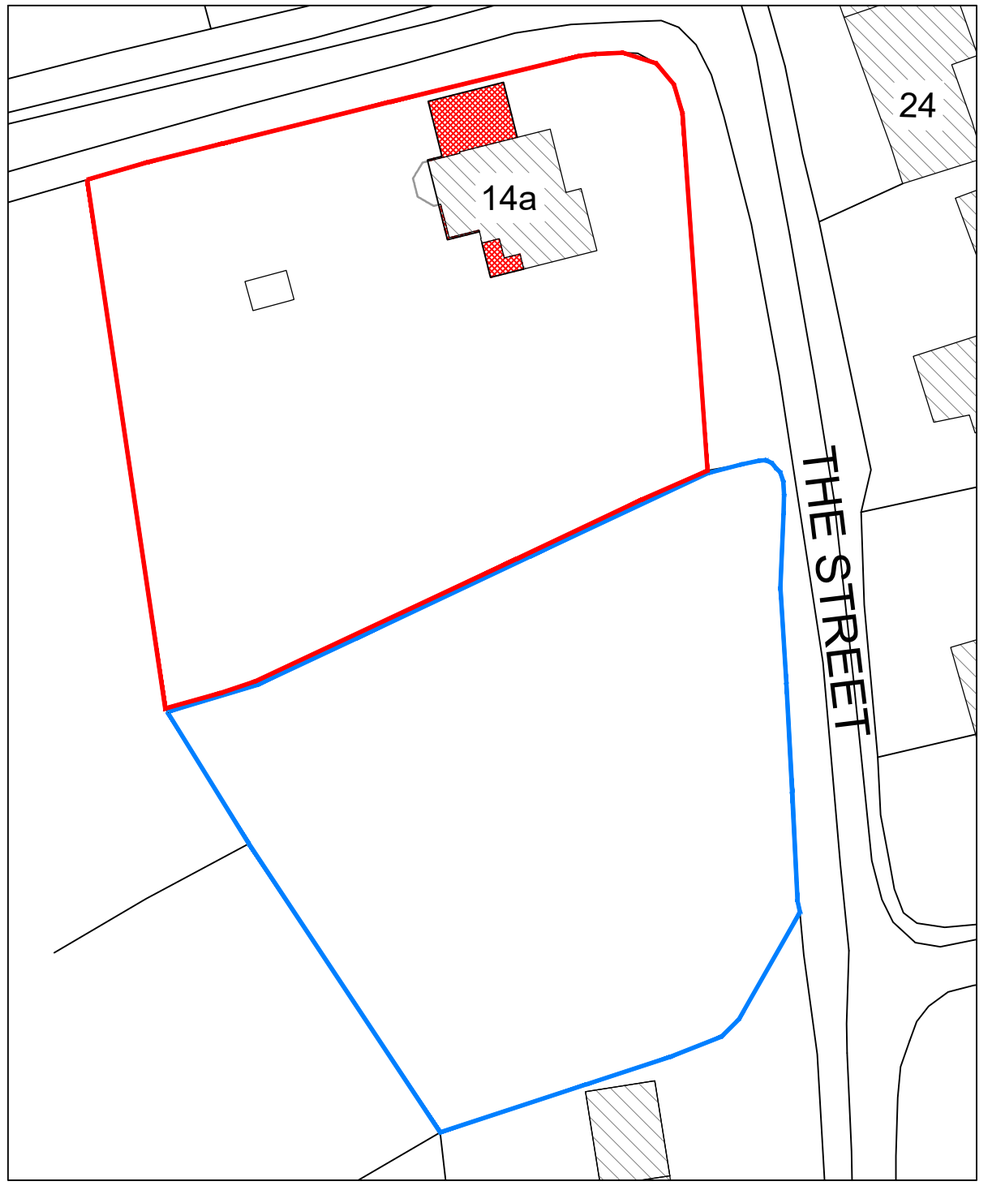

PROPOSED BLOCK PLAN
Scale 1:500

0 5 10 15 20
SCALE 1:500 m

0 10 20 30 40 50
SCALE 1:1250 m

JOB TITLE: Rear Single Storey Extensions, New Garage and Internal Alterations at Ridgebury House, Yatesbury, Calne, SN11 8YG For Mr and Mrs Webb	DRAWING NUMBER: Ridgebury House - Proposed - 04				REV
DRAWING TITLE: Proposed Site Location Plan and Block Plan	REVISIONS				
	SCALE: As Indicated	DATE: July 23	DRAWN BY: AJA	PAPER SIZE: A3	JOB No.: 1493

Tuttle architectural services
Ground Floor
6 Pelhams Court
Marlborough
Wiltshire SN8 2AG
T. 01672 518 278
E. info@tuttlearchserv.co.uk
facebook.com/tuttlearchserv
W. tuttlearchserv.co.uk