

THIS DRAWING IS COPYRIGHT AND SHALL NOT BE REPRODUCED WITHOUT THE ARCHITECT'S CONSENT.
THIS DRAWING MAY BE SCALED FOR PLANNING PURPOSES ONLY
ANY DISCREPANCIES FROM THIS DRAWING SHOULD BE NOTIFIED TO THE ARCHITECT.– IF IN DOUBT ASK.

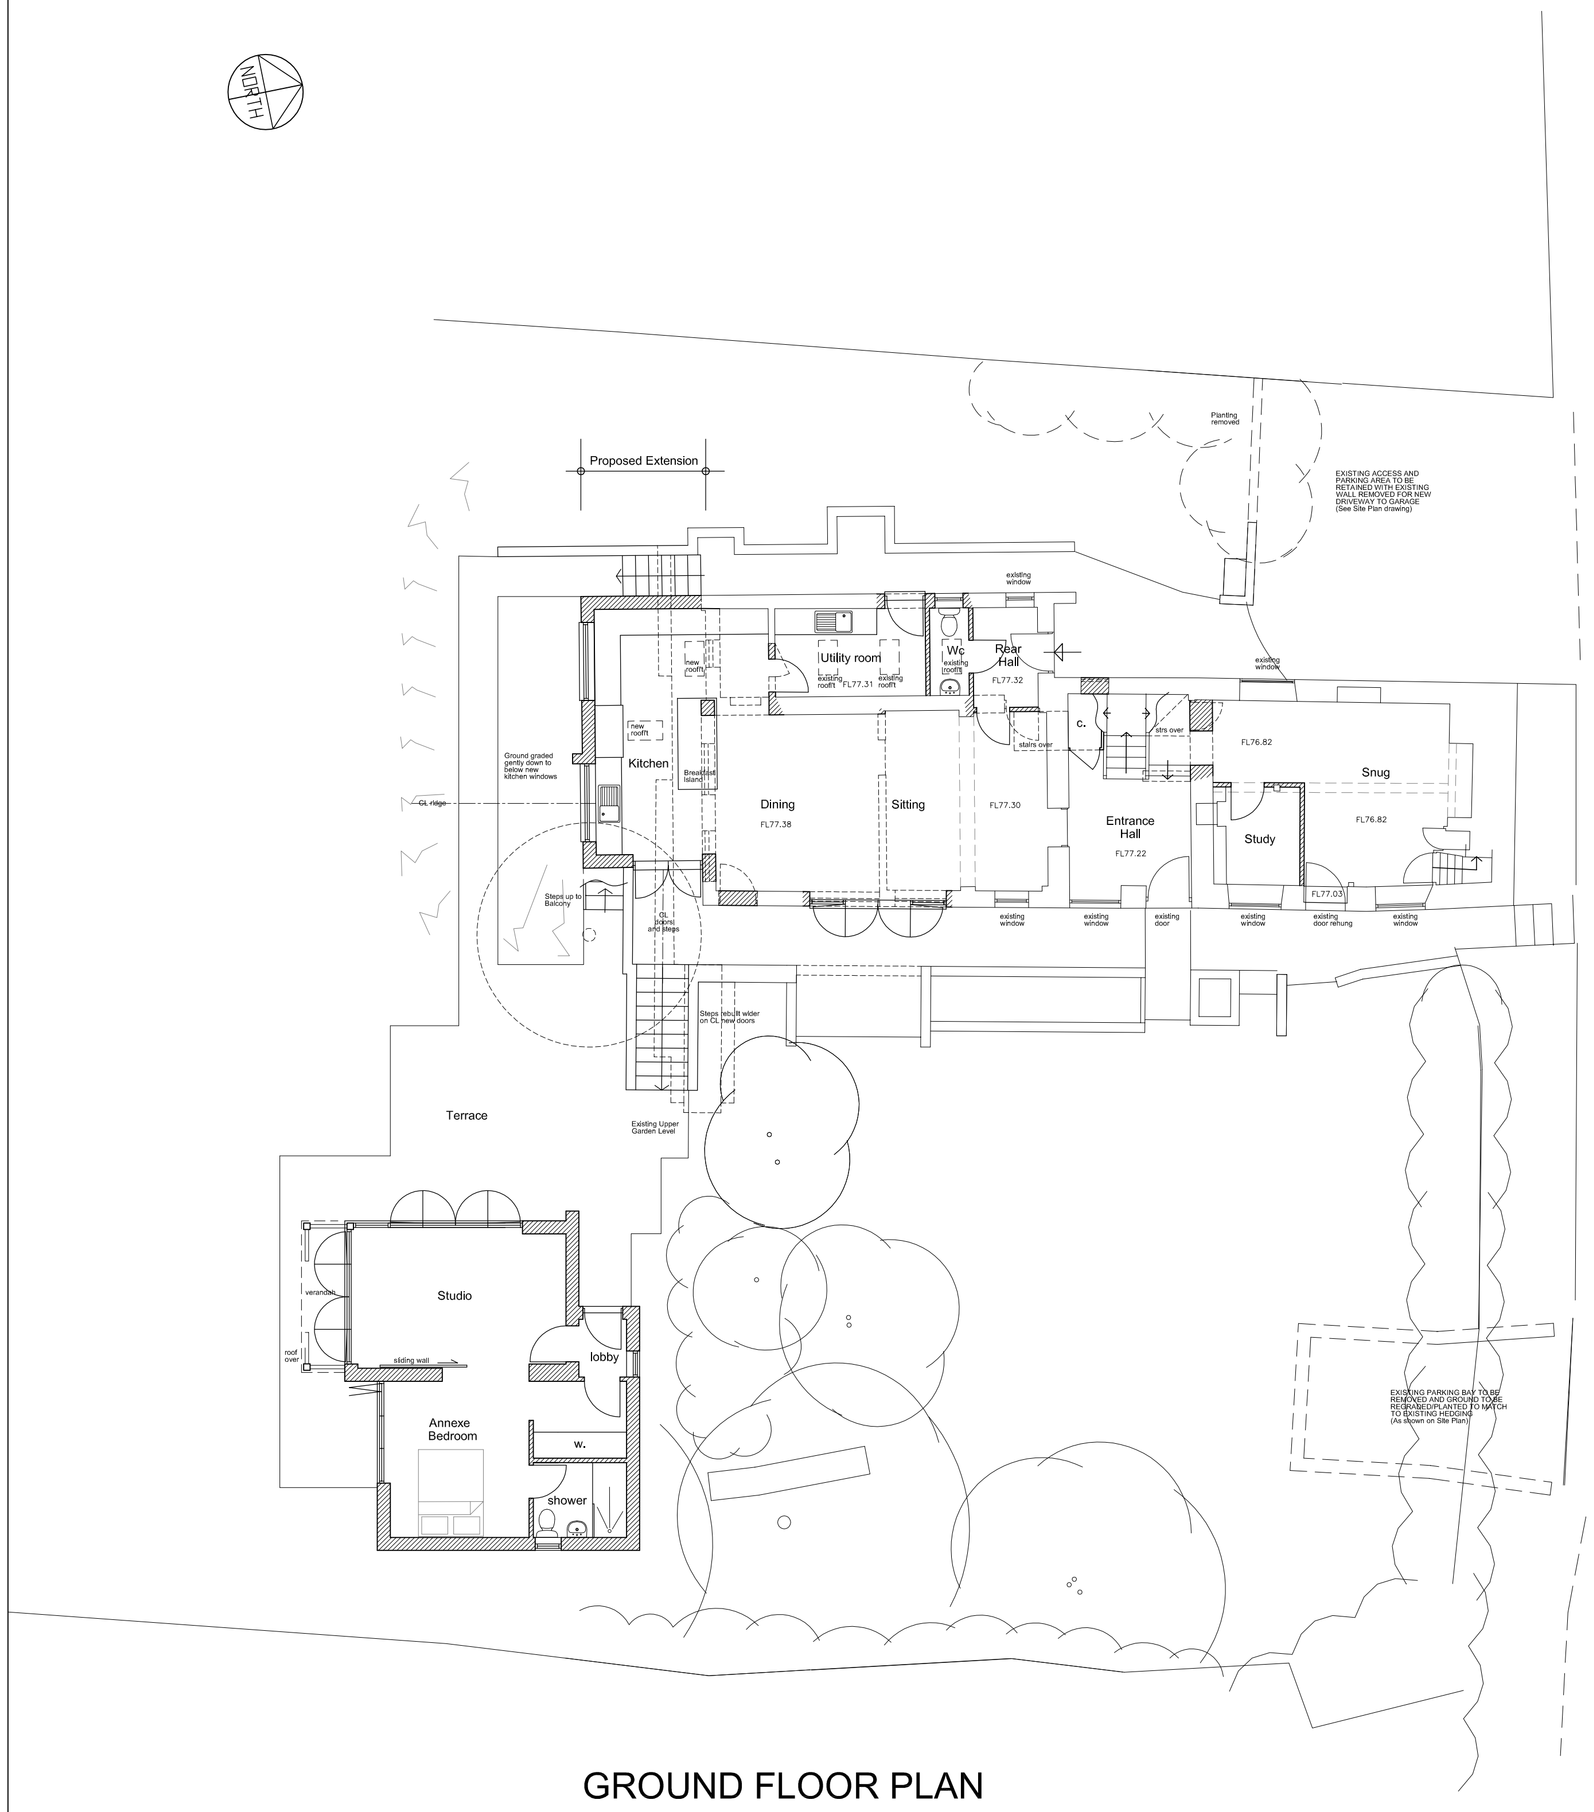

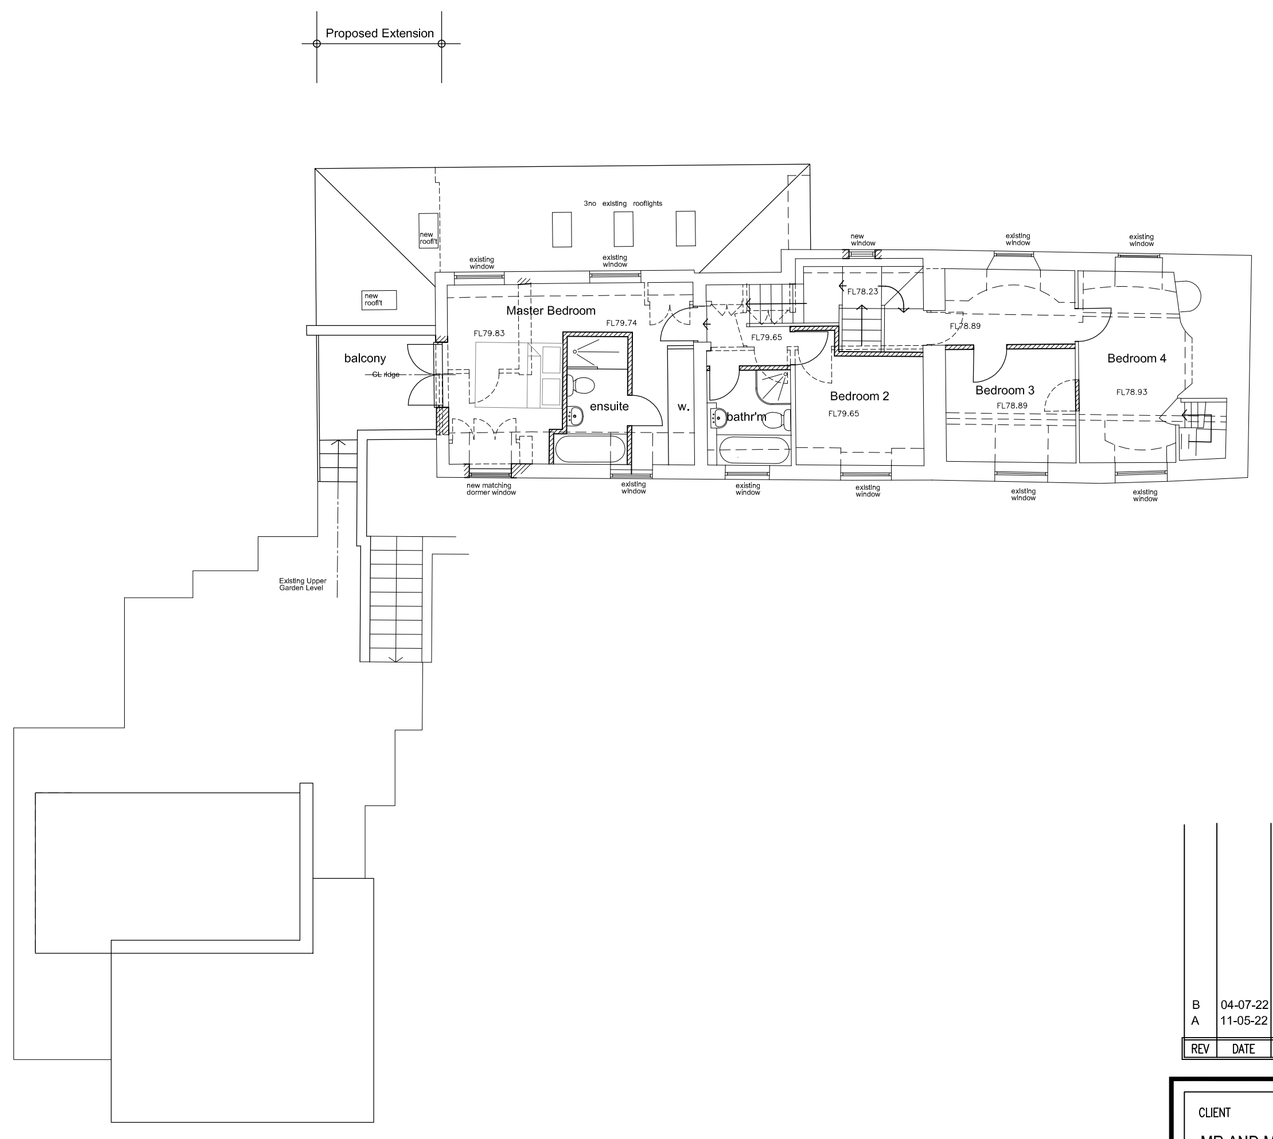

GROUND FLOOR PLAN

FIRST FLOOR PLAN

FLOOR AREAS -

EXISTING GROUND FLOOR	-	91 sqm
EXISTING FIRST FLOOR	-	76 sqm
TOTAL EXISTING	-	167 sqm
PROPOSED EXTENSION	-	16 sqm
TOTAL PROPOSED	-	183 sqm
STUDIO ANNEXE	-	39 sqm

0 .5 1 1.5 2 3 4 5
1-100 SCALE (metres)

REV	DATE	BY	AMENDMENT
B	04-07-22	IB	ACCESS/PARKING REVISED TO MATCH SITEPLAN
A	11-05-22	IB	REVISED TO CLIENT COMMENTS

CLIENT
MR AND MRS CLARKE

PROJECT
EXTENSION AND ALTERATIONS
THE WHITE COTTAGE
FORE STREET
WYLYE, WILTSHIRE

DRAWING TITLE
SCHEME PROPOSALS -
PLANS AS PROPOSED

SCALE	DATE	AUTHOR
1:100 (at A1)	MAY 2022	IB

JOB AND DRAWING NUMBER: 220029/12
REVISION: B

CAD FILE -

bta architects
t: +44 (0) 1985 213171
w: www.bta-architects.co.uk