
Scale 1:200

5m

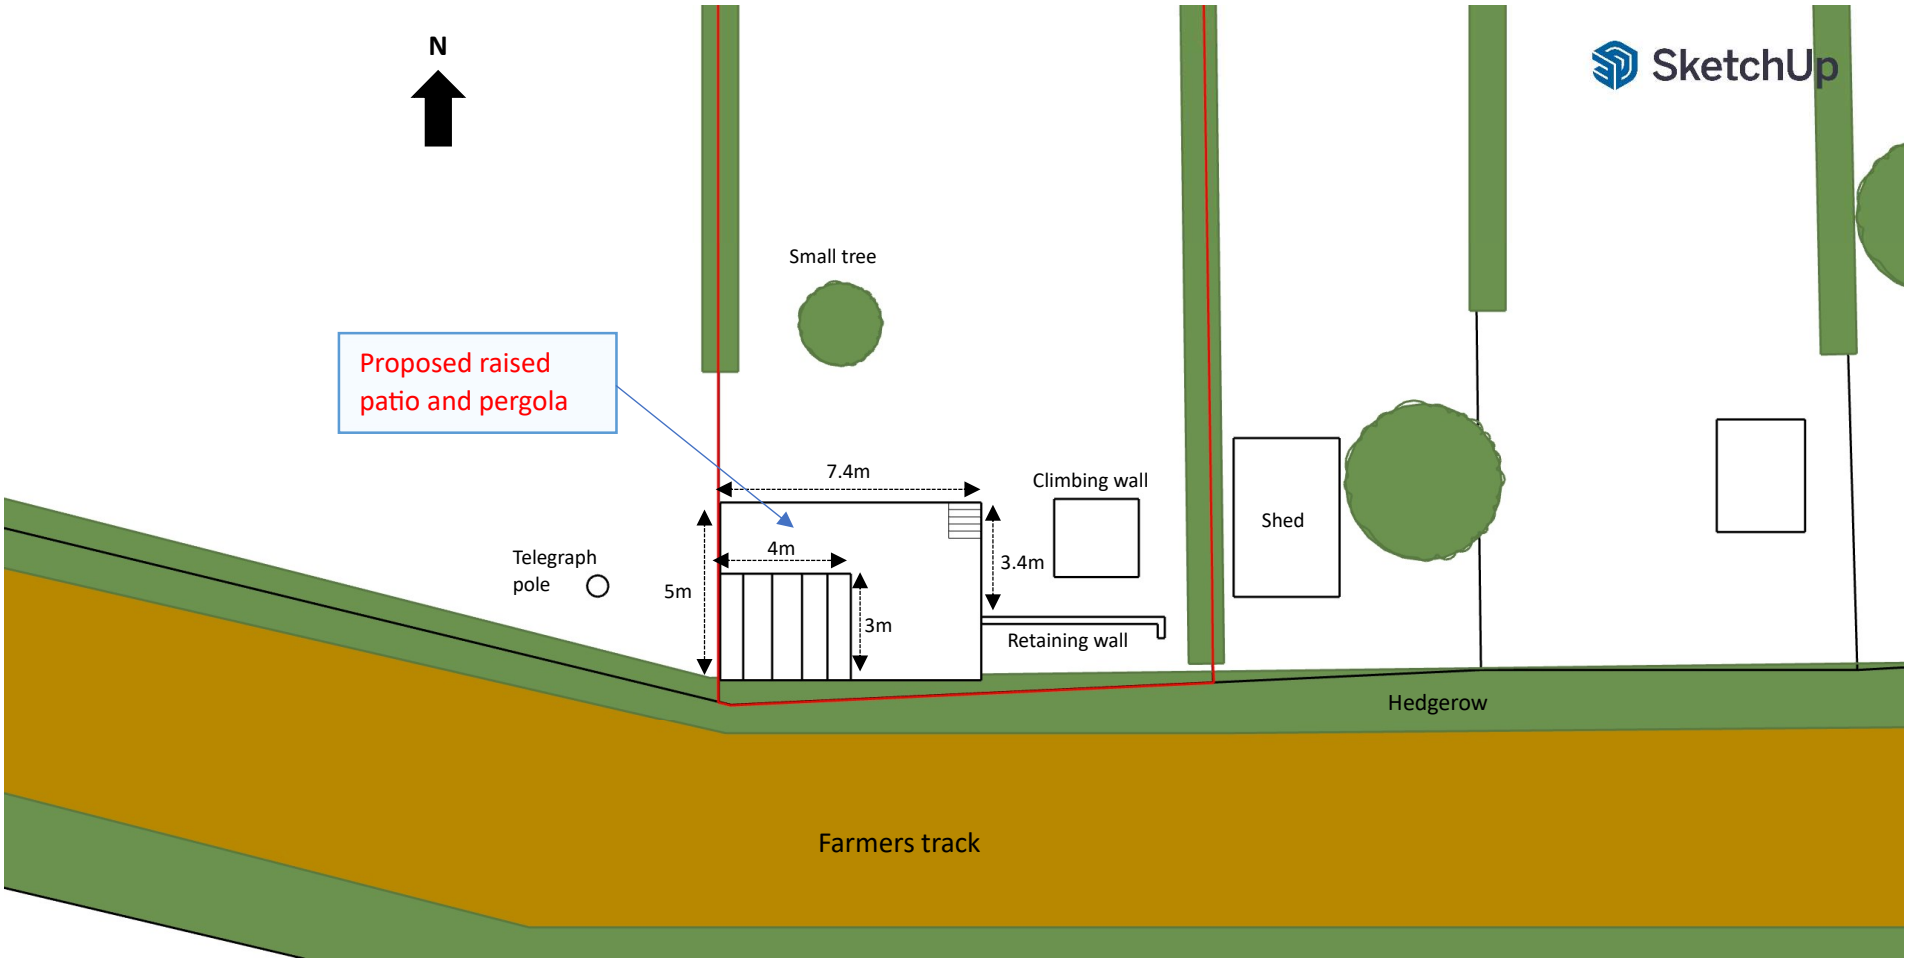

PROPOSED RAISED PATIO AND PERGOLA AT 100 WINTERSLOW ROAD, PORTON, SP40JX – PP-12369394 – 22/08/2023
SITE PLAN DRAWINGS ISSUE 1
SHEET 2 OF 2