

Scale 1:300

6m

Proposed Right Elevation (full property view)

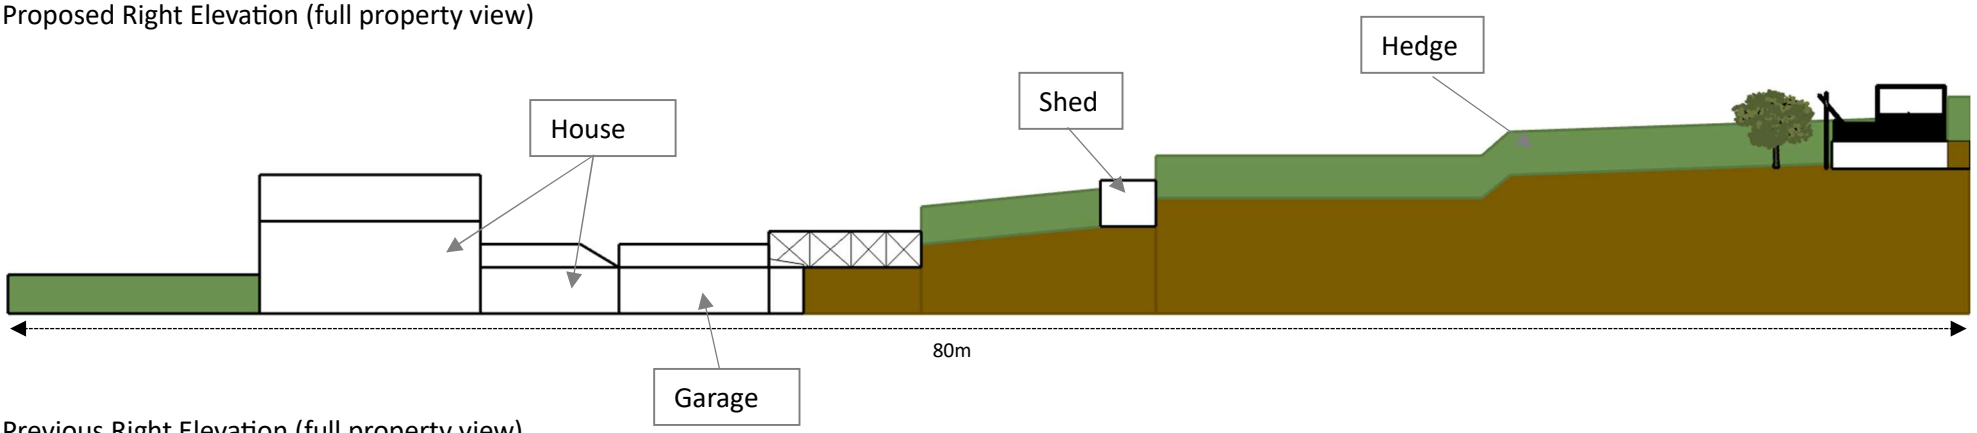

Previous Right Elevation (full property view)

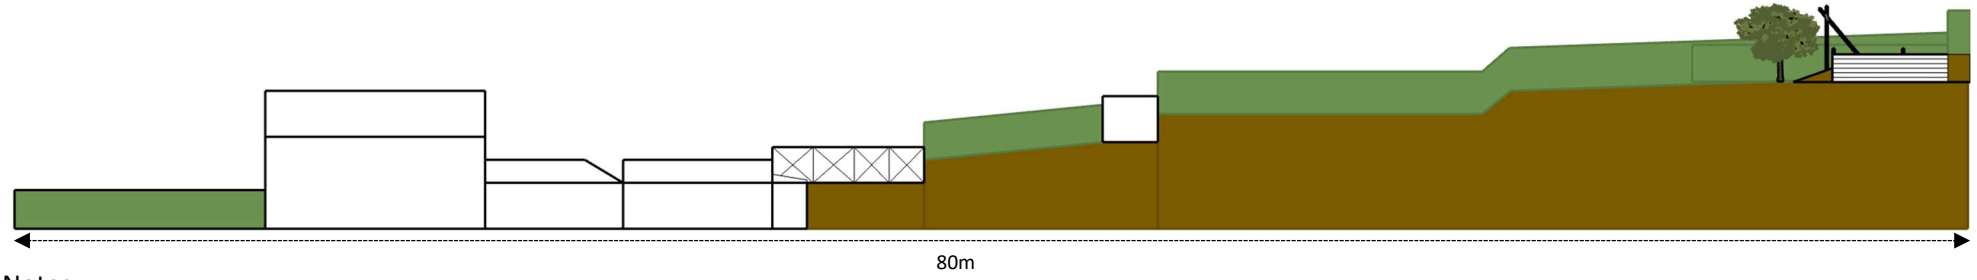

Notes:

- Elevation of hill height is an estimate only
- See later elevation drawings for detailed measurements of proposed patio