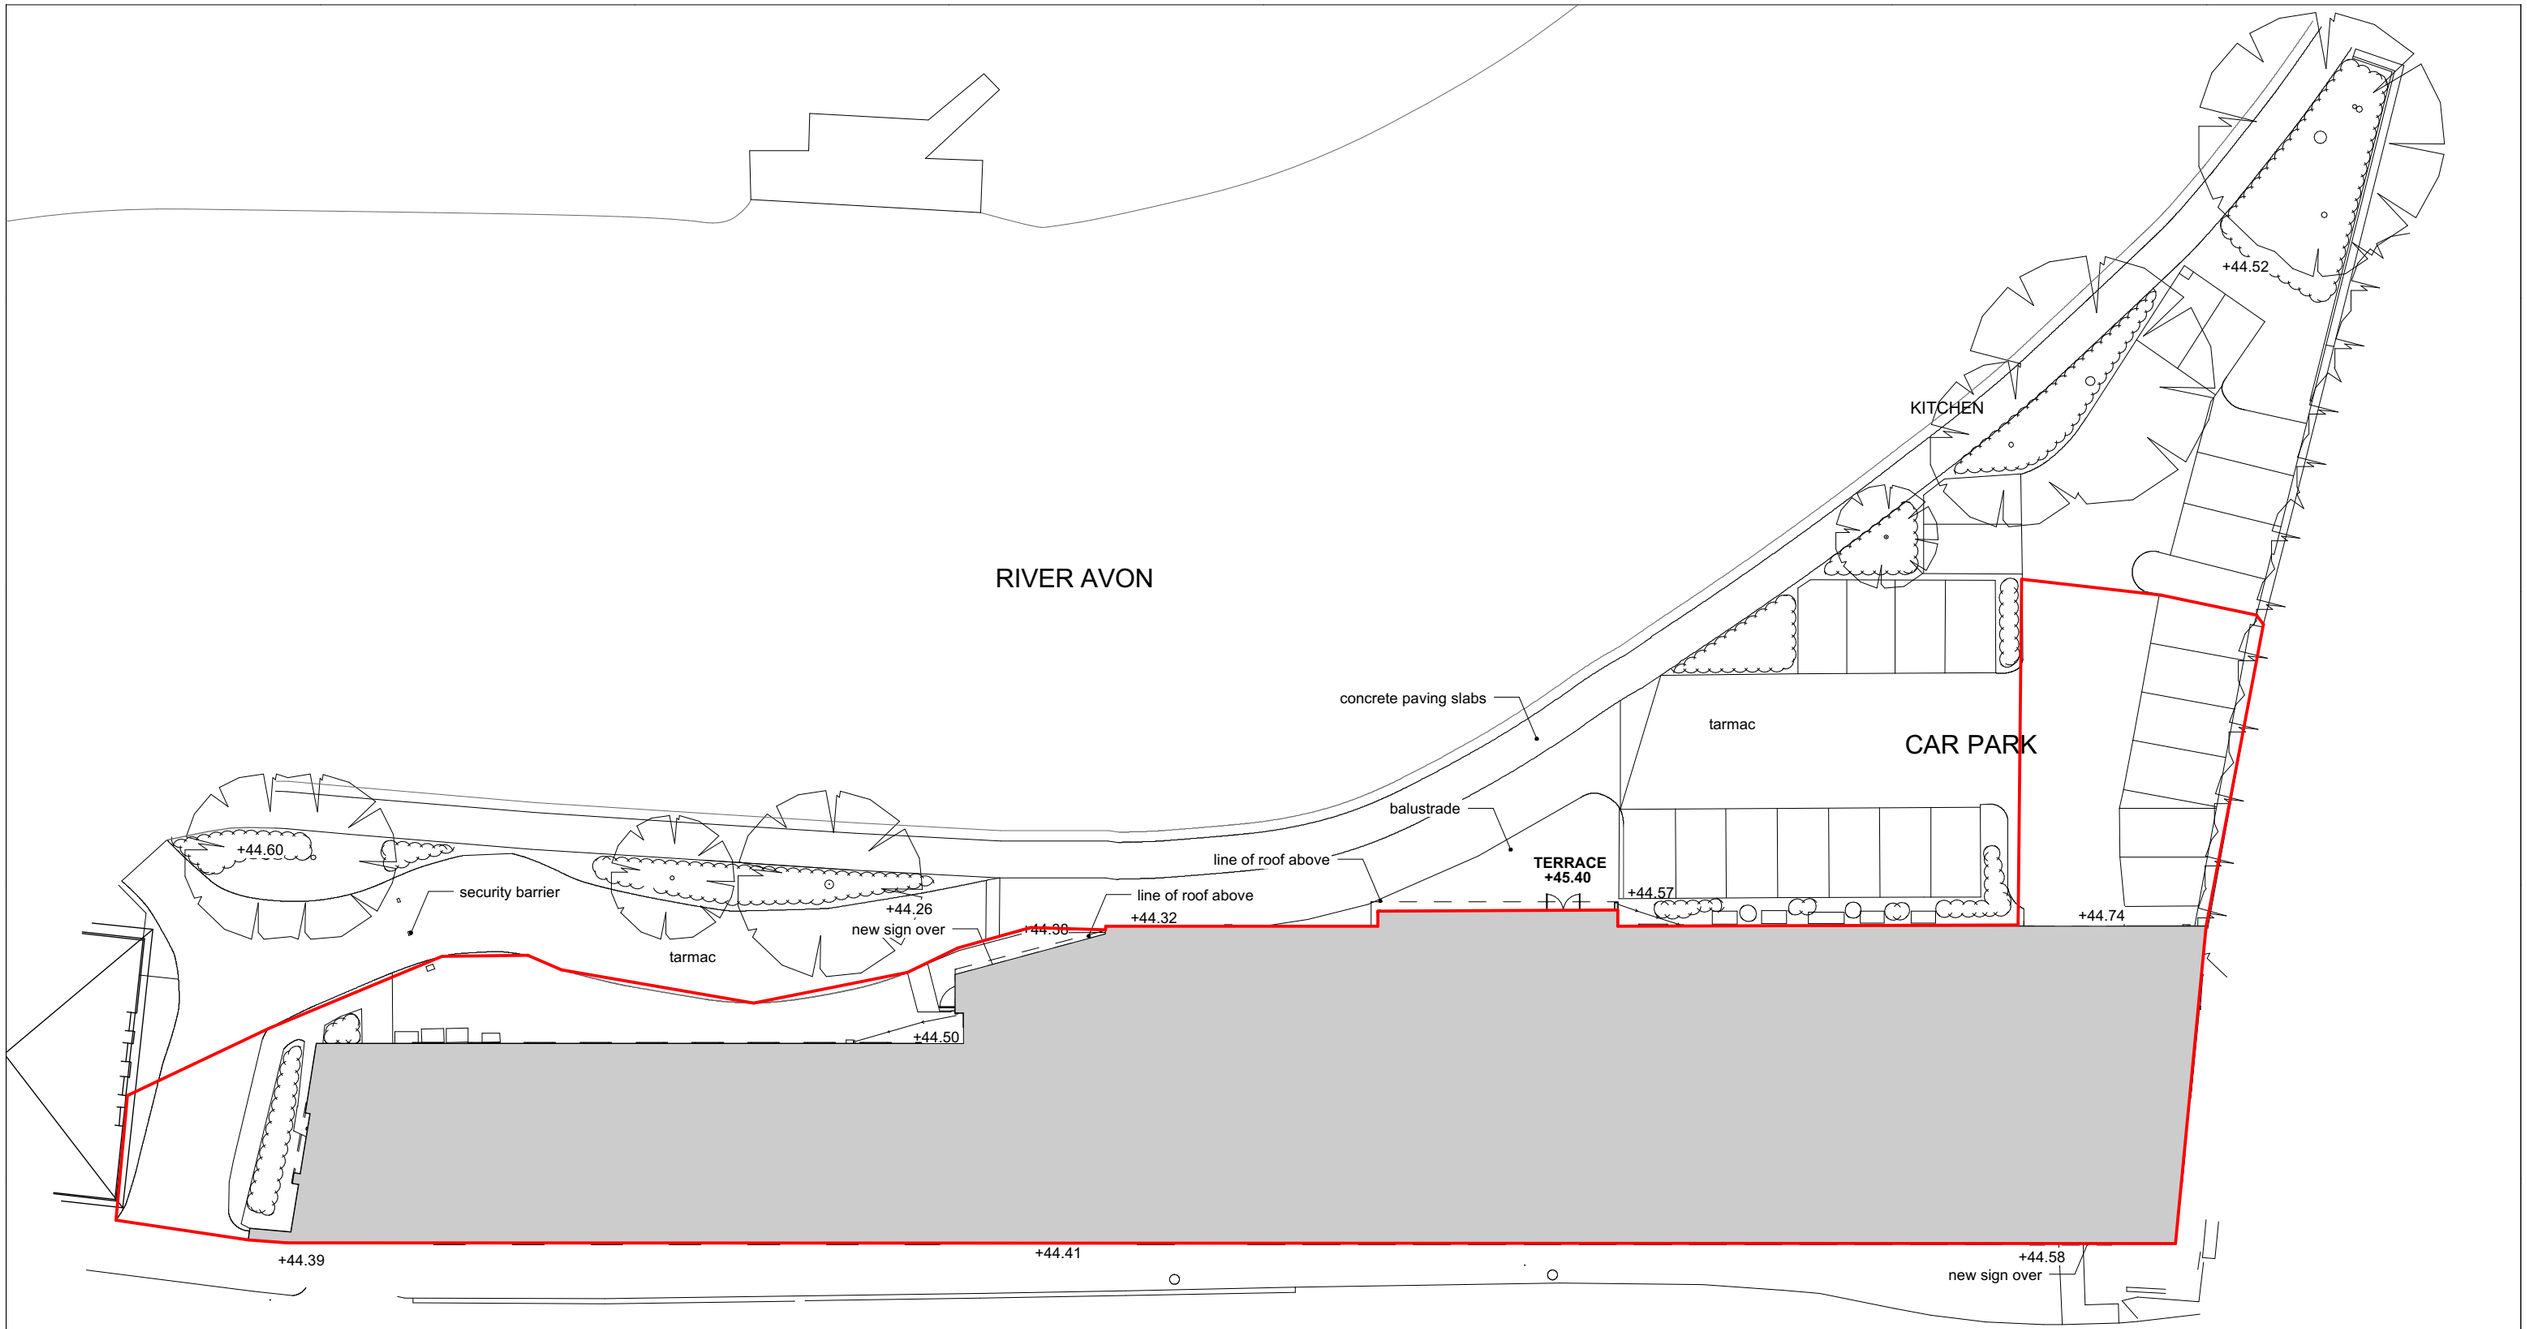


Notes:

Responsibility is not accepted for errors made by others scaling from this drawing.

All construction information should be taken from figured dimensions only. Dimensions are in millimeters unless otherwise stated.

All dimensions and conditions to be checked on site prior to preparing drawings or commencing any work.

Any variations or supplementary drawings are to be approved by The Architect.

KEY

+00.00

+00.00

0 5 10 M

N

Revision:	Date:	Description:
S1	22/08/2023	S1
01	01/08/2023	C1

Status: **EXISTING**

Project:

2023 Roof works
Avon Bridge House

Title:

SITE PLAN as Existing

Reference: **389.S.010**

Revision: **S1**

Scale @ A3: 1:300

Last issued by: /cm

First issued:

DESIGNSCAPE
ARCHITECTS
Bath Brewery
Toll Bridge Road
Bath BA1 7DE
T: 01225 858500
E: enquiries@dscape.co.uk
www.dscape.co.uk