
Dwg No. PF10950.02 Site Plan - Ewins Hill Farm, Aldbourne

PF/10950

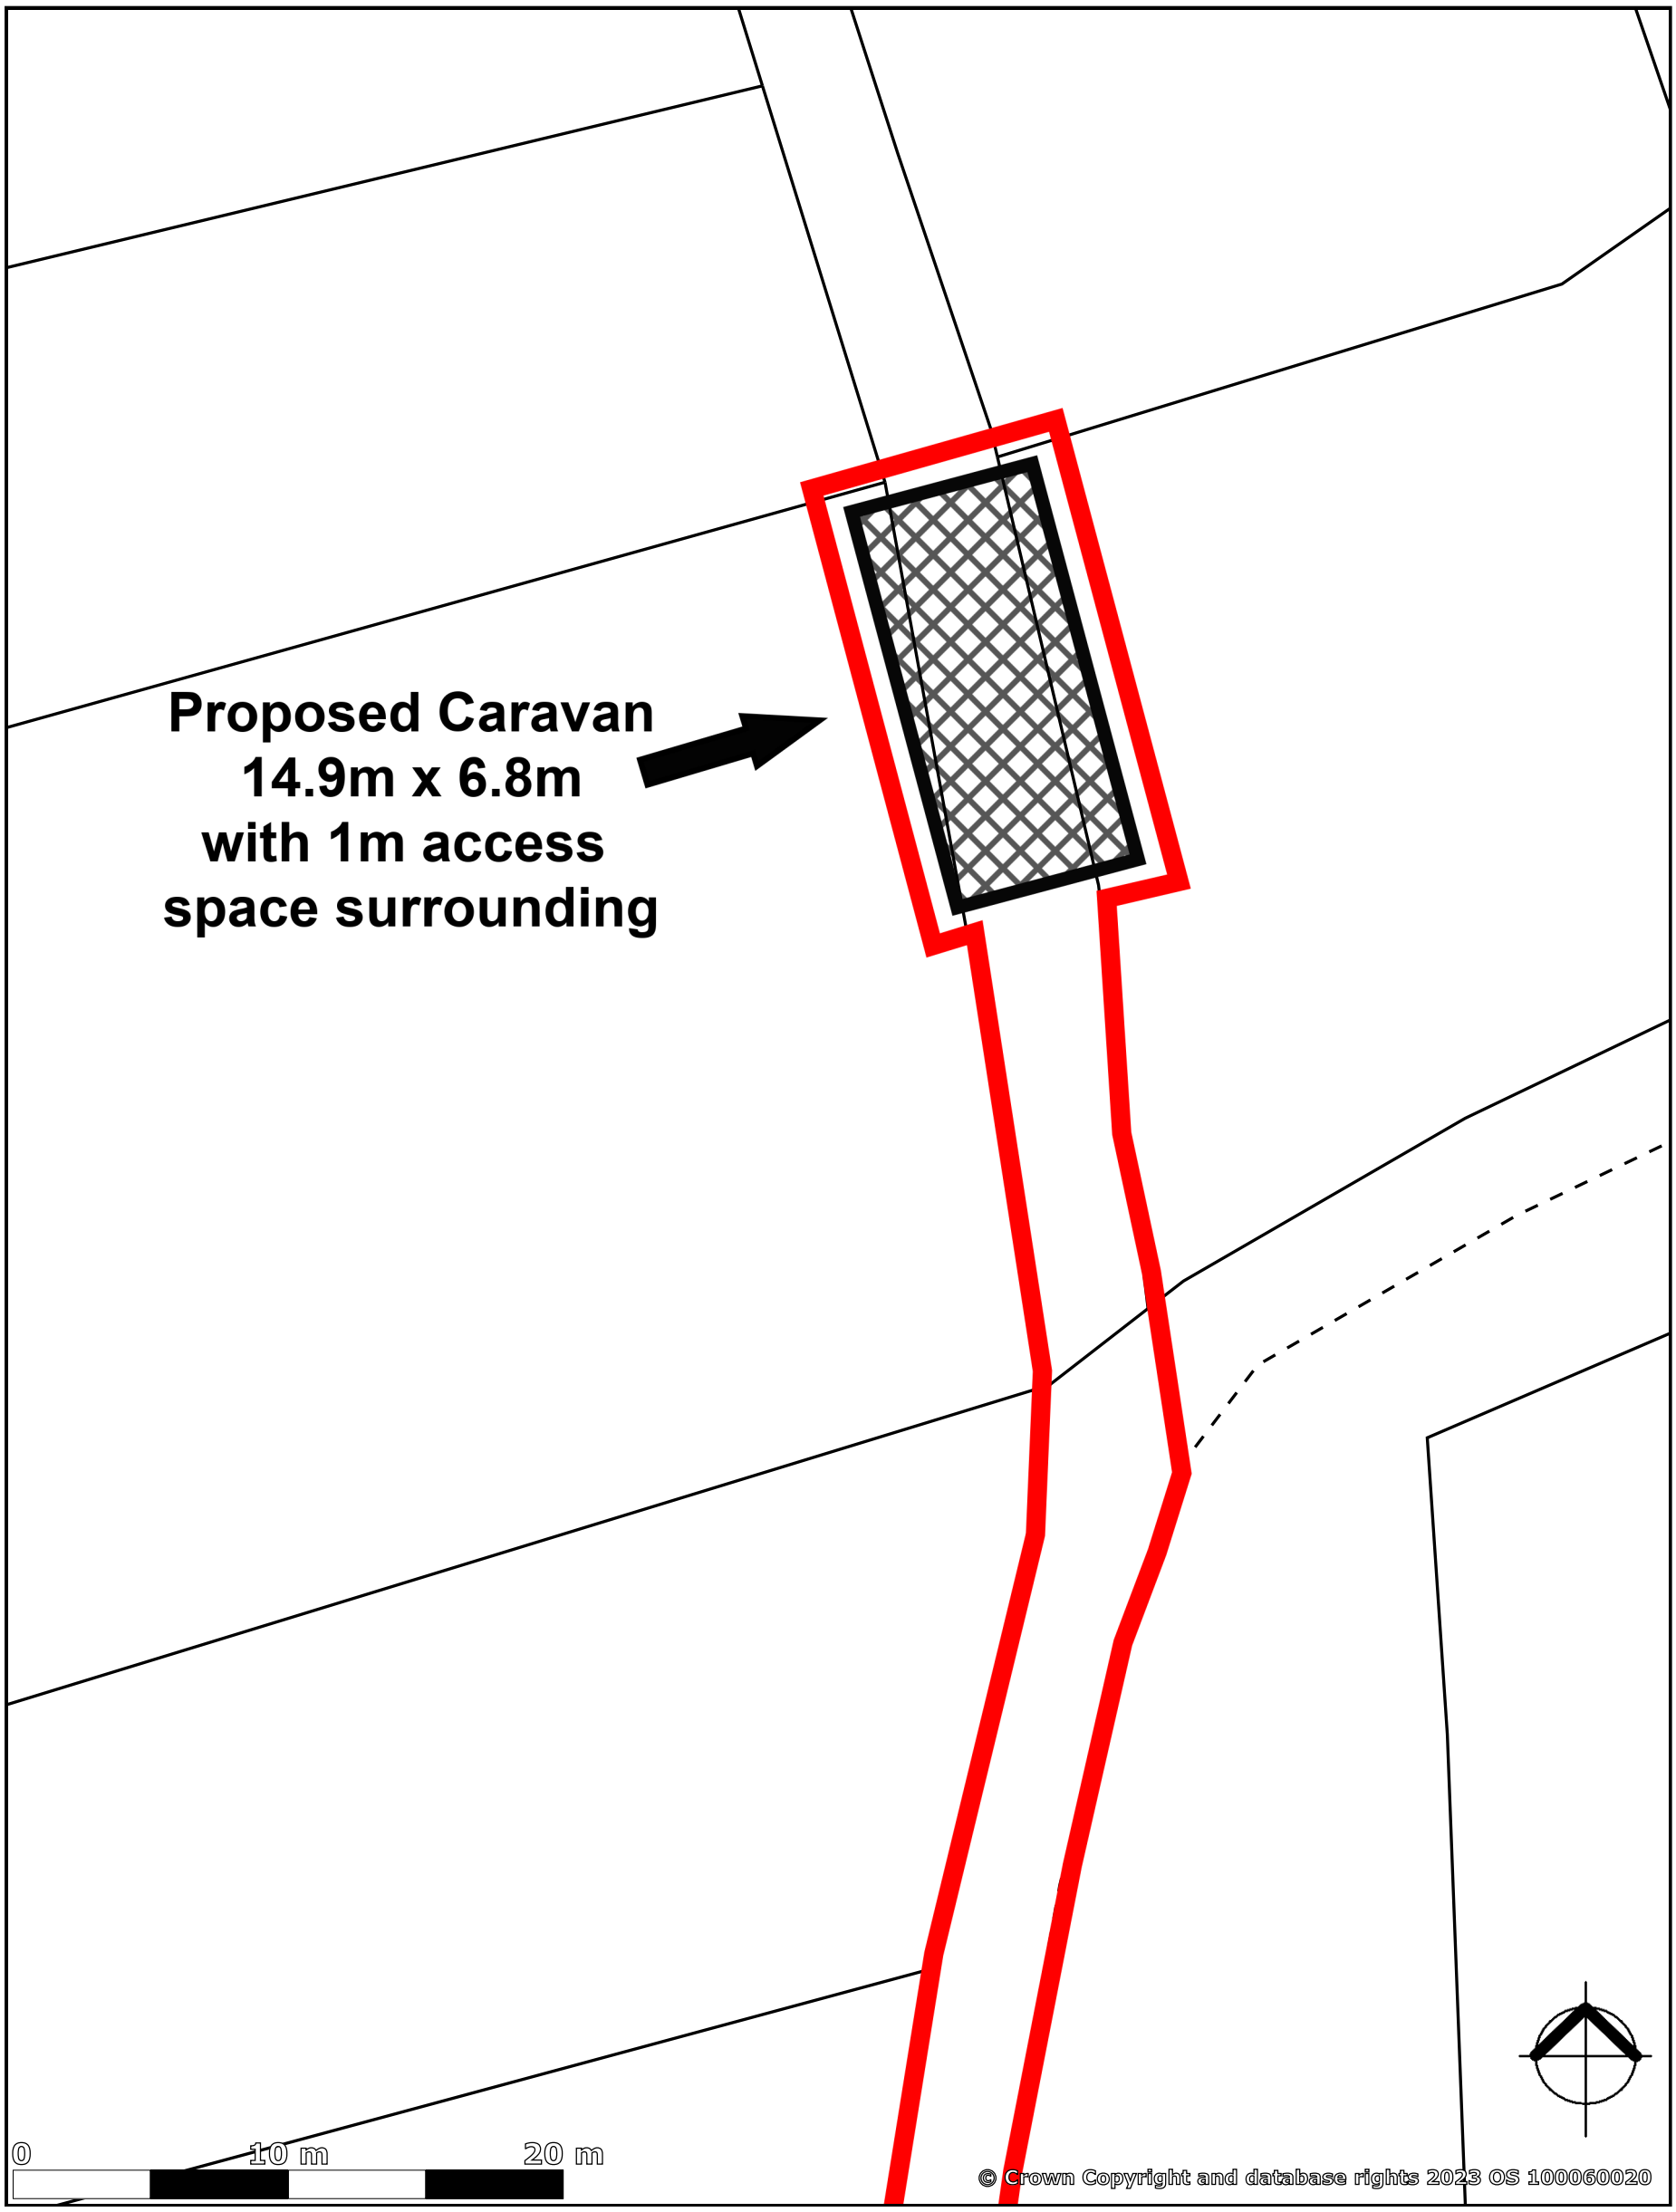

created on edozo

Plotted Scale - 1:250