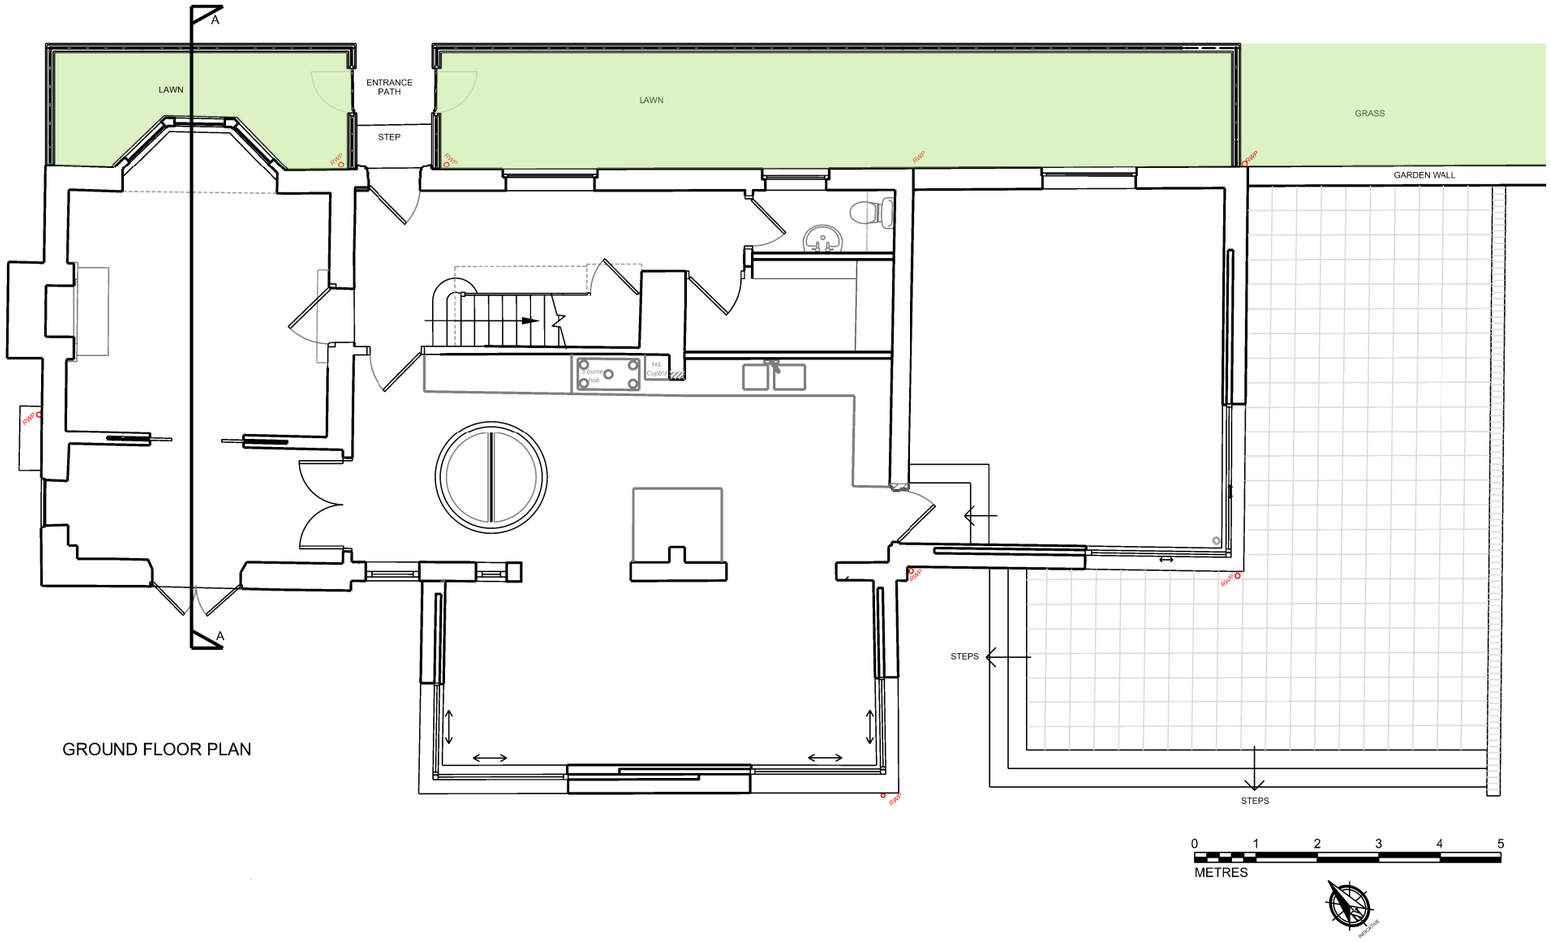


GROUND FLOOR PLAN

| Rev | Description | Drawn | Date |
|---|---|---|---|
| - | For Planning | RG | 08/23 |

© Jonathan Brunskill Associates
ARCHITECTURE | INTERIOR DESIGN | BUILDING CONSERVATION
26 Cornwall Grove, London W4 2LB
T 020 8995 5645 M 07958 613340
E jb@jonathanbrunskill.co.uk

CLIENT
Alastair and Natasha McBain
Prebendal House, Stratford sub Castle, Salisbury, SP1 3LL

PROJECT
Railings and Gates to Front Garden

TITLE
Proposed Ground Floor Plan

| SCALE | DATE |
|---|---|
| 1:100 @ A3 | AUG 2023 |

| DRAWING No. | REVISION |
|---|---|
| N302/AMB/R&GPP/3.0 | - |

NOTES
- No dimension is to be scaled from the drawing
- All dimensions are to be checked on site
- This drawing is to be discarced when a revision is issued
- All dimensions in millimetres unless otherwise stated
- This drawing is copyright