Location Plan

Site Address: **Southview Barn, Fosse Gate North West C71 To Alderton Road, Littleton Drew, SN14 7NB**

Date Produced: **25-Aug-2023**

Scale: **1:2500 @A4**

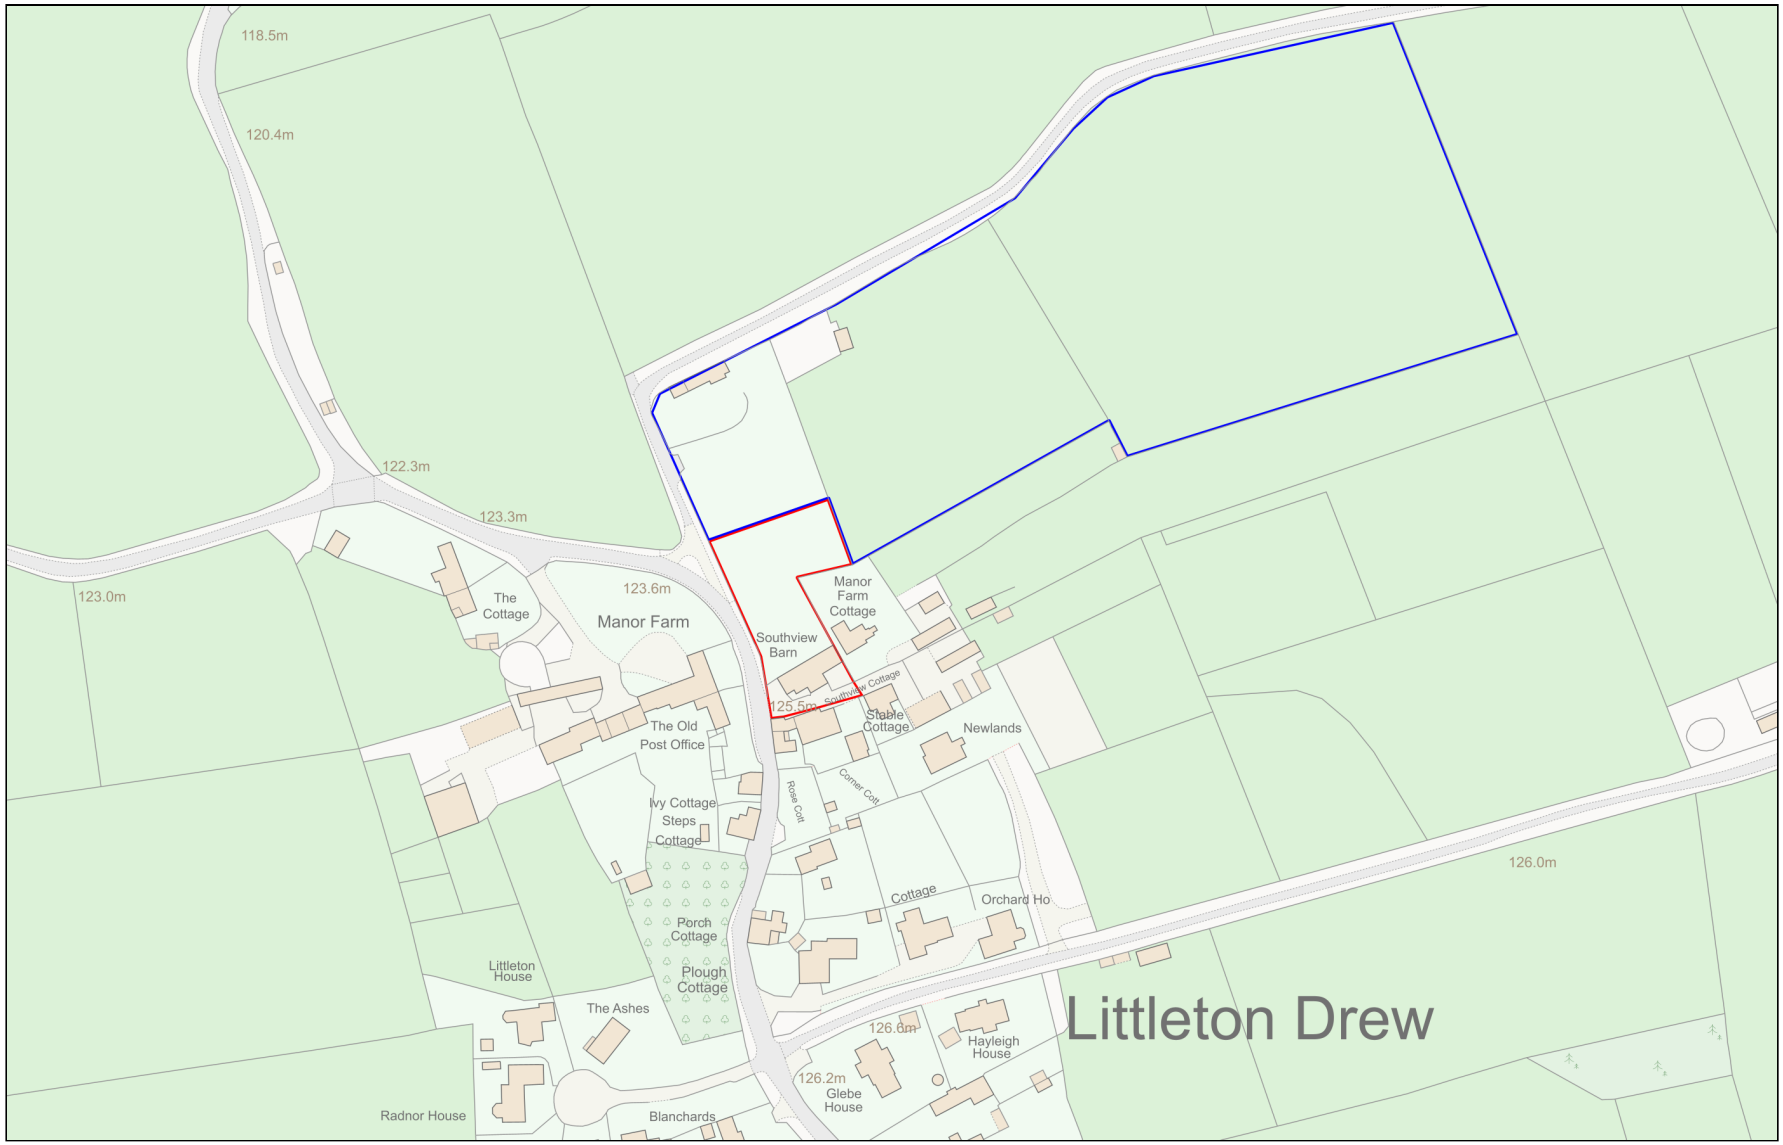

Planning Portal Reference: **PP-12405851v1**

Powered By TerraQuest

© Crown copyright and database rights 2023 OS 100042766