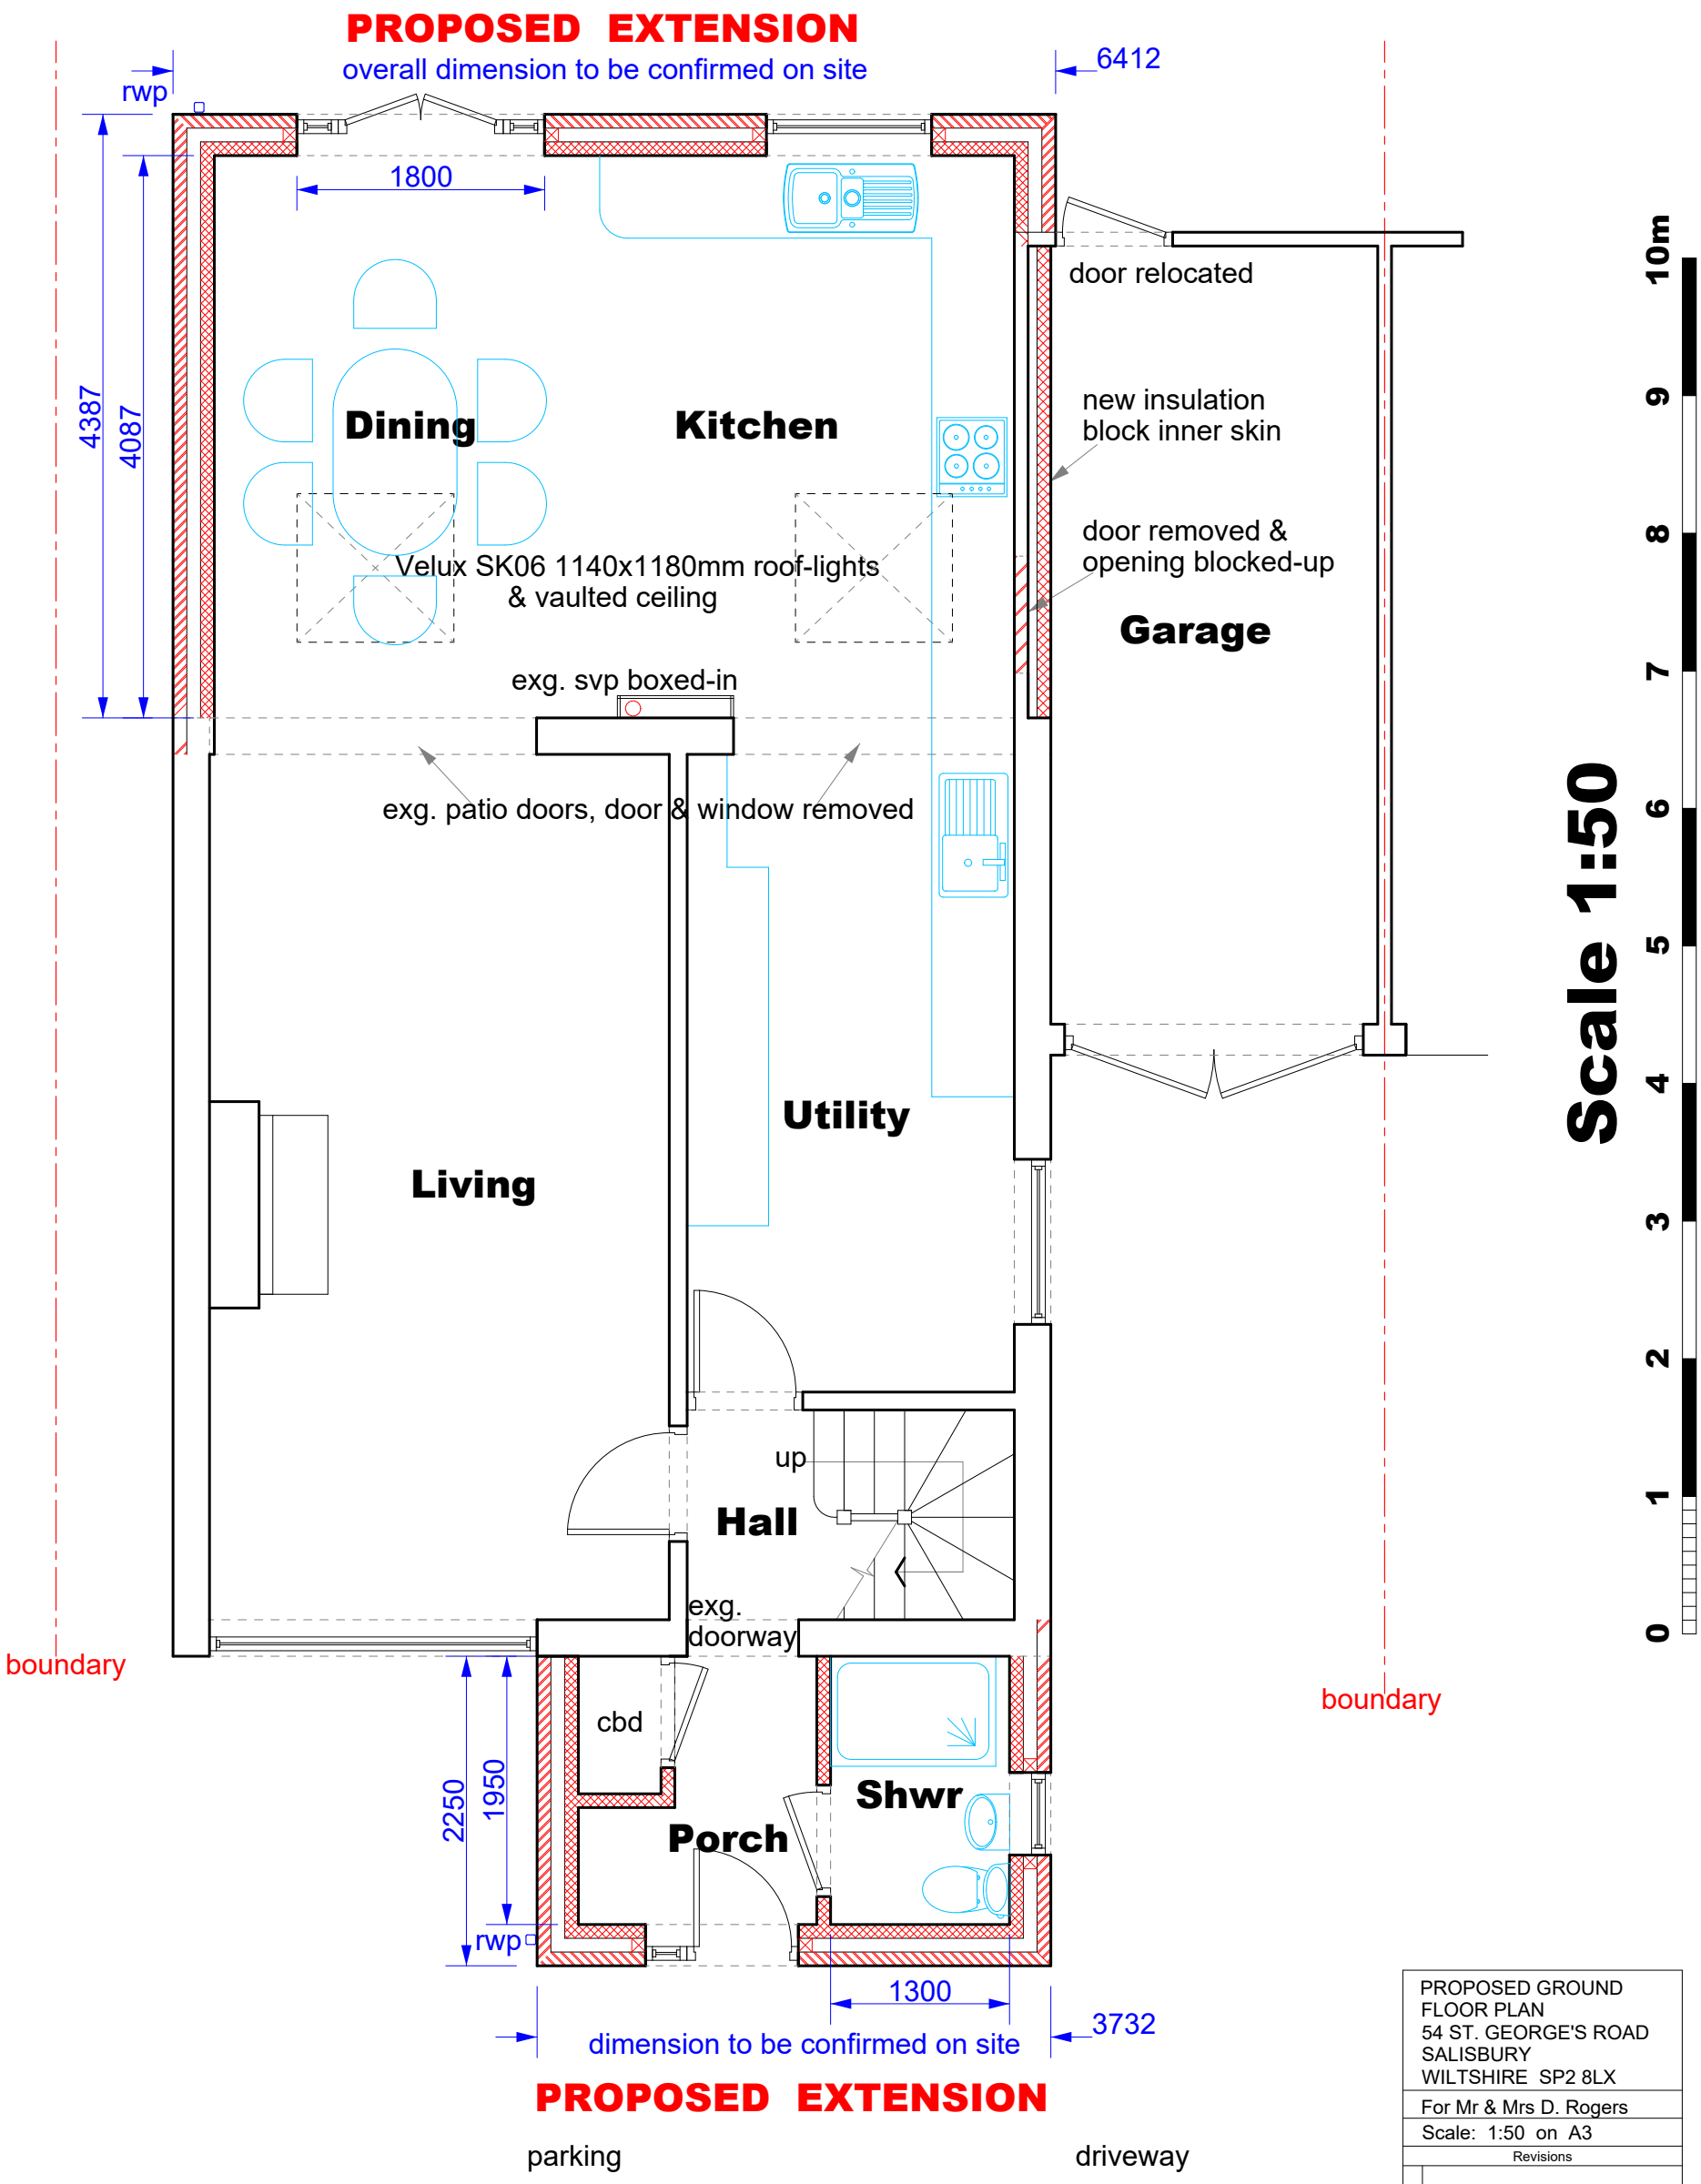

PROPOSED GROUND FLOOR PLAN

PROPOSED GROUND FLOOR PLAN
54 ST. GEORGE'S ROAD
SALISBURY
WILTSHIRE SP2 8LX

For Mr & Mrs D. Rogers

Scale: 1:50 on A3

Revisions

M J B
ARCHITECTURAL DESIGN
Kamala House, North Lane,
Weston on the Green, Oxfordshire OX25 3RG
Website: www.mjbarchitectural.design
Email: info@mjbarchitectural.design
Tel: 01869-350771
or 07836-670999
Malcolm Brain

Date: August 2023

Drawing No: 23-SA-3