


## FRONT ELEVATION

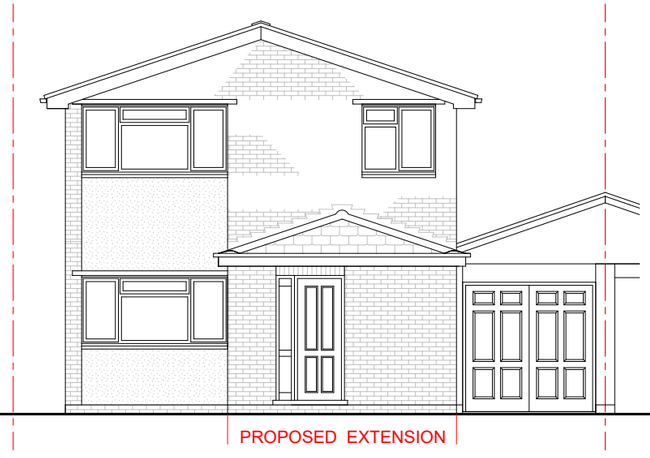


## L.H SIDE ELEVATION

**Roof: Brown concrete interlocking tiles, white upvc fascia, soffit & barge boards & rainwater system. Walls: Buff brickwork & render panels. Windows: White upvc casements**




## REAR ELEVATION

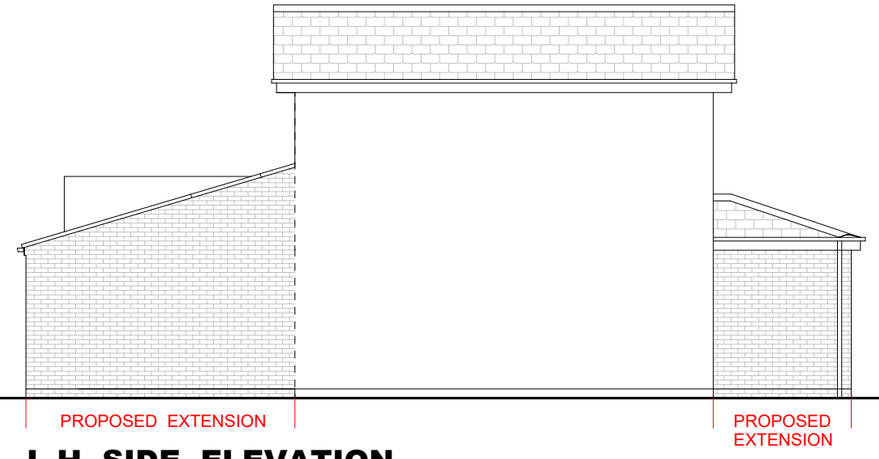


## R.H SIDE ELEVATION

## PROPOSED ELEVATIONS Scale 1:100

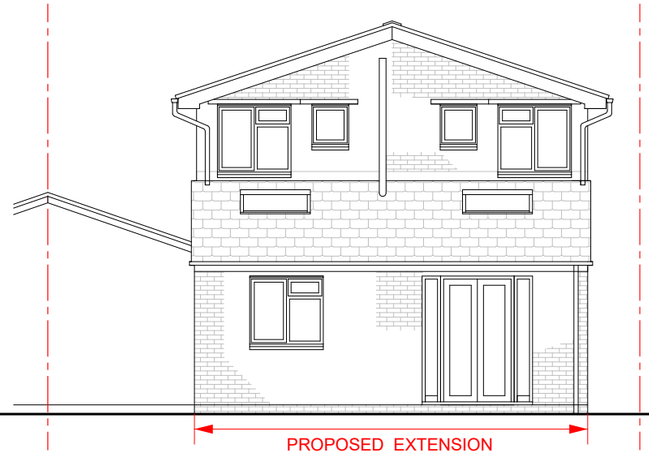0 1 2 3 4 5 6 7 8 9 10m

PROPOSED ELEVATIONS
54 ST. GEORGE'S ROAD
SALISBURY
WILTSHIRE
SP2 8LX

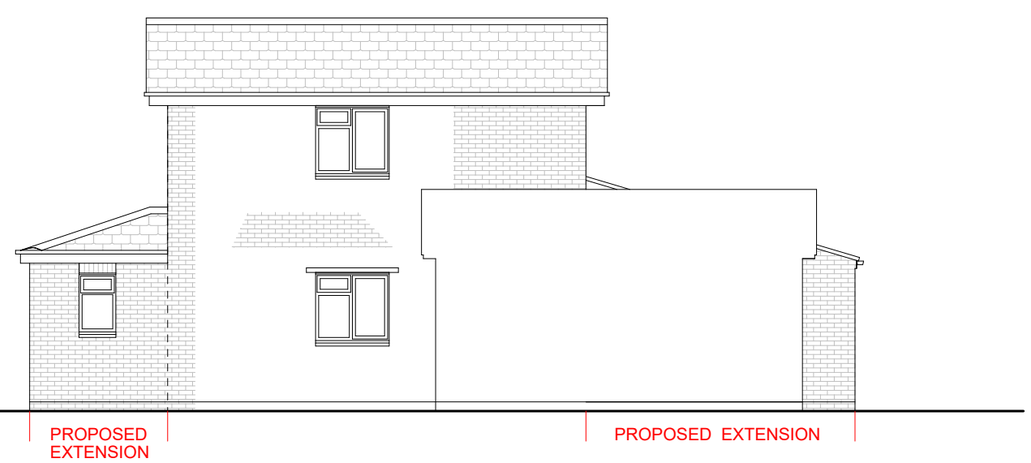For Mr & Mrs D. Rogers

Scale: 1:100 on A3

Revisions

**M J B**
ARCHITECTURAL DESIGN
Kamala House, North Lane,
Weston on the Green, Oxfordshire. OX25 3RG
Website: www.mjbarchitectural.design
Email: info@mjbarchitectural.design
Tel: 01869-350771
or 07836-670999
Malcolm Brain

Date: August 2023

Drawing No: 23-SA-4