THIS DRAWING IS COPYRIGHT
Contractor must take site sizes

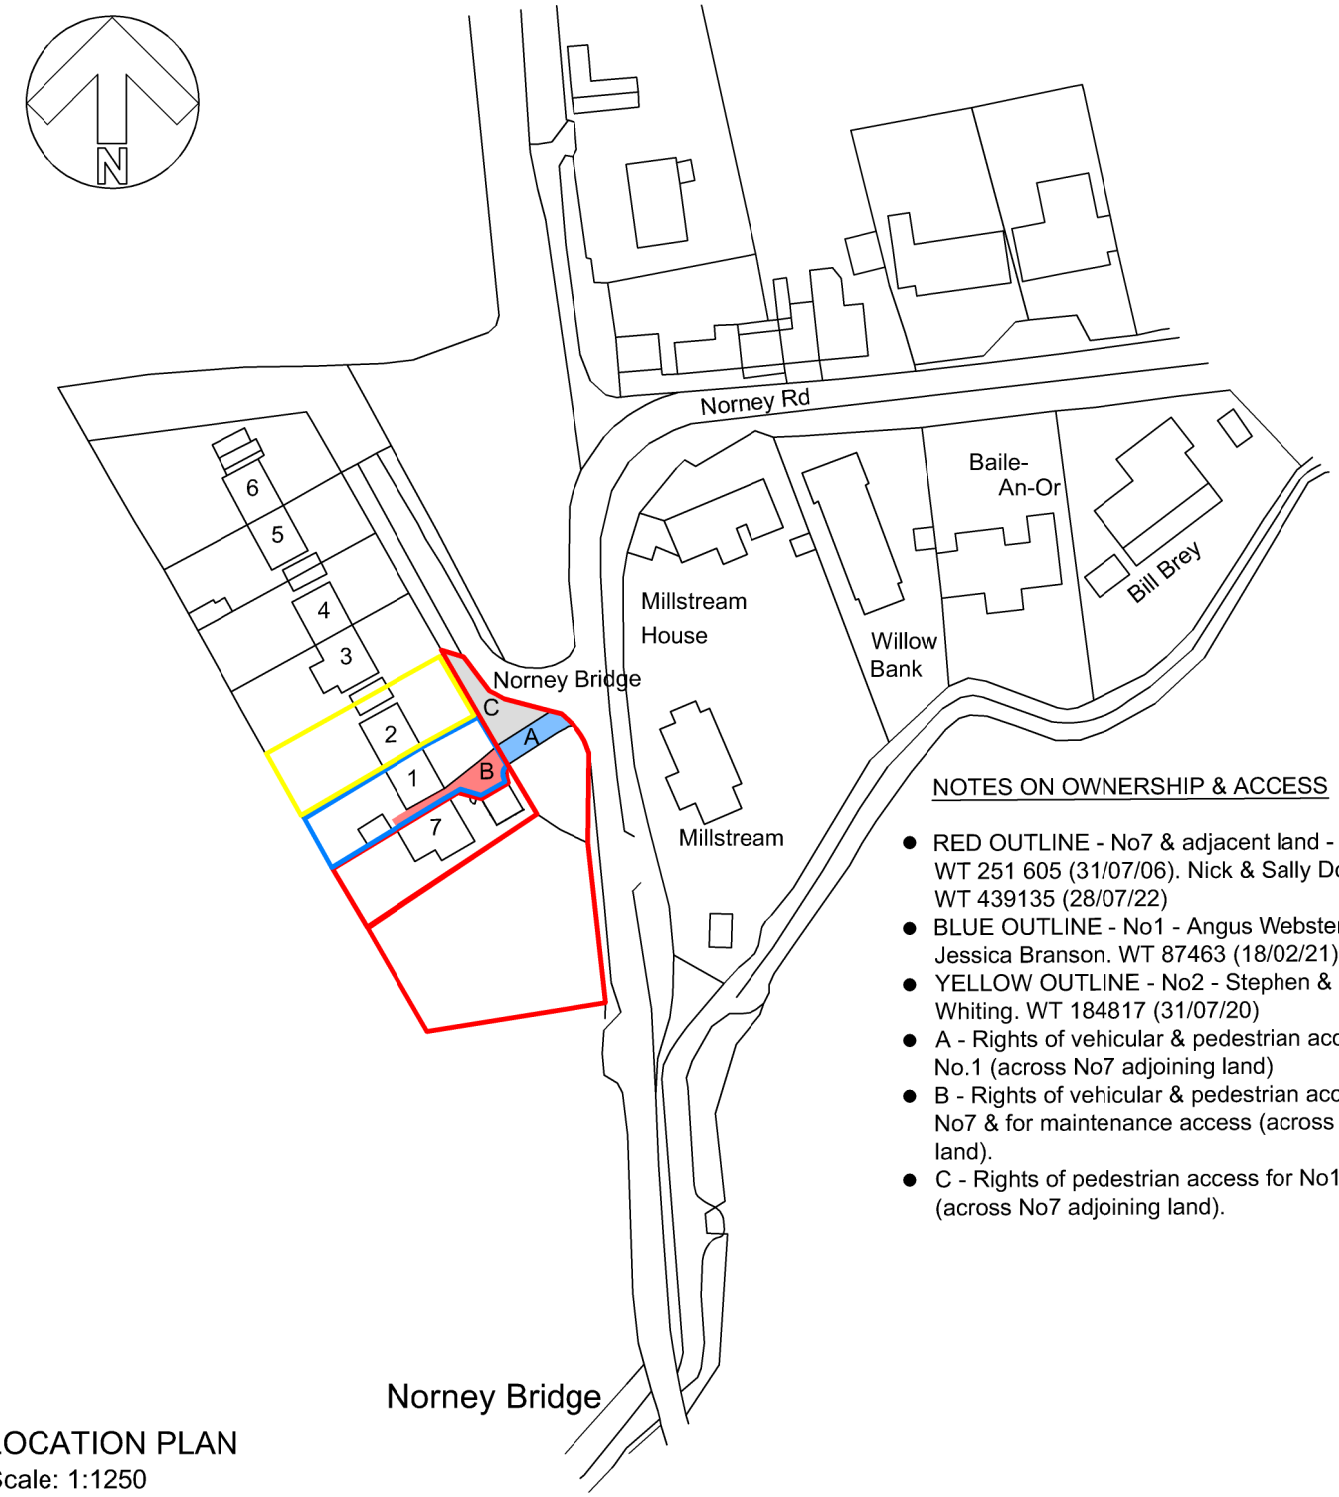

NOTES ON OWNERSHIP & ACCESS

- RED OUTLINE - No7 & adjacent land - WT 251 605 (31/07/06). Nick & Sally Dolman WT 439135 (28/07/22)
- BLUE OUTLINE - No1 - Angus Webster & Jessica Branson. WT 87463 (18/02/21).
- YELLOW OUTLINE - No2 - Stephen & Dawn Whiting. WT 184817 (31/07/20)
- A - Rights of vehicular & pedestrian access for No.1 (across No7 adjoining land)
- B - Rights of vehicular & pedestrian access for No7 & for maintenance access (across No1 land).
- C - Rights of pedestrian access for No1 & 2 (across No7 adjoining land).

LOCATION PLAN
Scale: 1:1250

0 25m 50m 75m

Scale bar (1:1250)

Rev.	Date		Init
A	15/08/2022	Notes added.	JG

CLIENT

Mr N J & Mrs S L Dolman

PROJECT

Land Adjacent to Number 7
Norney Bridge
SN10 5SF

DRAWING

Location Plan
(Ownership & Access)

DRAWN:	Date:	Scale:
JG	09/08/2022	1:1250 @ A4

Drawing number: **3975 - 01** Rev. **A**

DOLMAN
ARCHITECTURAL DESIGNERS BUILDING SURVEYORS
COST CONSULTANTS CDM PRINCIPAL DESIGNERS
Sussex House
Bath Road
Devizes
Wiltshire SN10 2AF
Tel: 01380 729456
Web: www.dolmansurveyors.co.uk
Email: info@dolmansurveyors.co.uk