PROPOSED

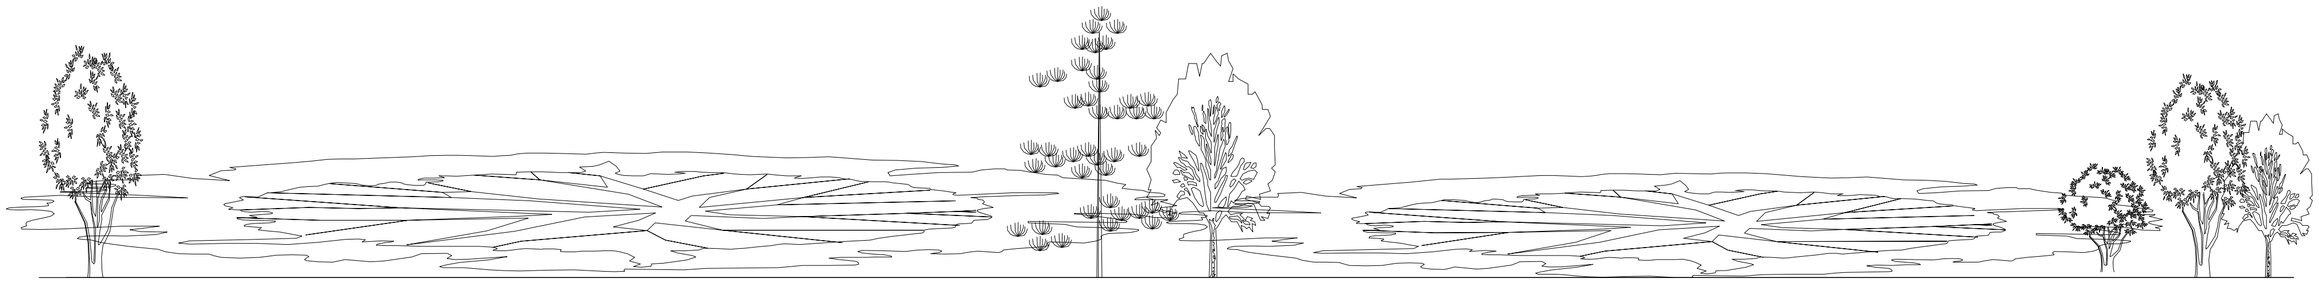

EXISTING

0 1 2 3 4 5m

Willis & Co.

Chartered Town Planners
30 The Causeway, Chippenham, Wiltshire, SN15 3DB.
Telephone: 01249 444975 Facsimile: 01249 655556
Email: Willisplan@aol.com

Client; Craven.
Title; 1 Perry Green, Charlton, Malmesbury, Wiltshire.

Elevations as existing and proposed.

Scale; 1:100 @ A2 **Date;** August 2023 **Drawing no;** C-JH-100

This drawing is copyright and may not be reproduced, in whole or part, without the express consent of Willis & Co.