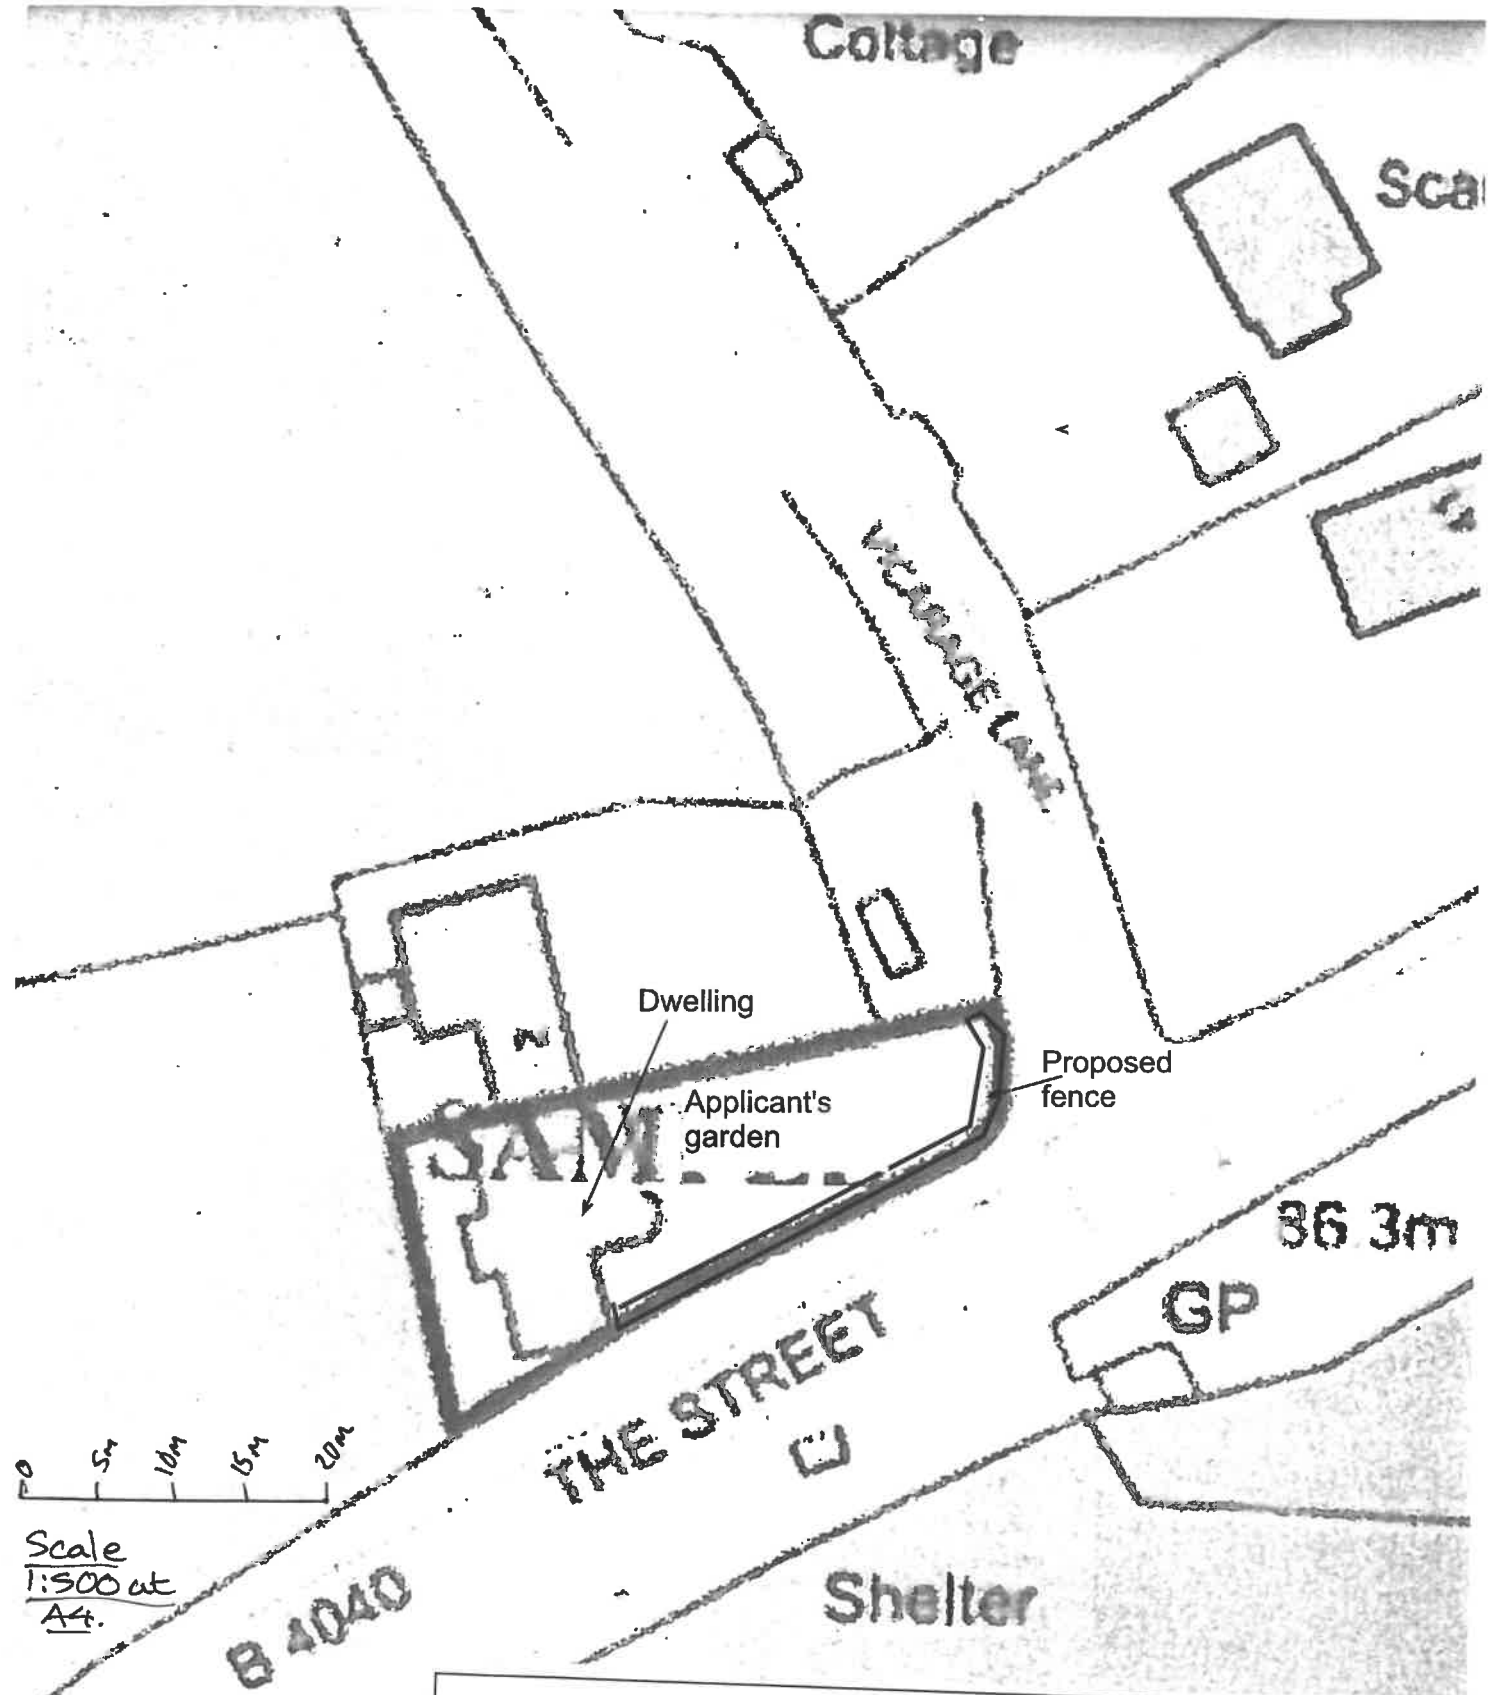

Willis & Co.

Chartered Town Planners

30 The Causeway, Chippenham, Wiltshire, SN15 3DB

Telephone; 01249 444975 **Email; Willisplan@aol.com**

Title; Ms D. Craven
1 Perry Green, Charlton, Malmesbury, SN16 9DP
Proposed block plan

Scale; 1:500 @ A4 **Date;** August 2023 **Plan No;** 0308/02/02

Copyright. Do not reproduce, in whole or part, without express consent.
Reproduced from the Ordnance Survey map with the permission of HMSO, Licence No. AL 51841A/0001