LOCATION PLAN

PROPOSED EXTENSION TO STRAW BARN NETTON FARM BISHOPSTONE

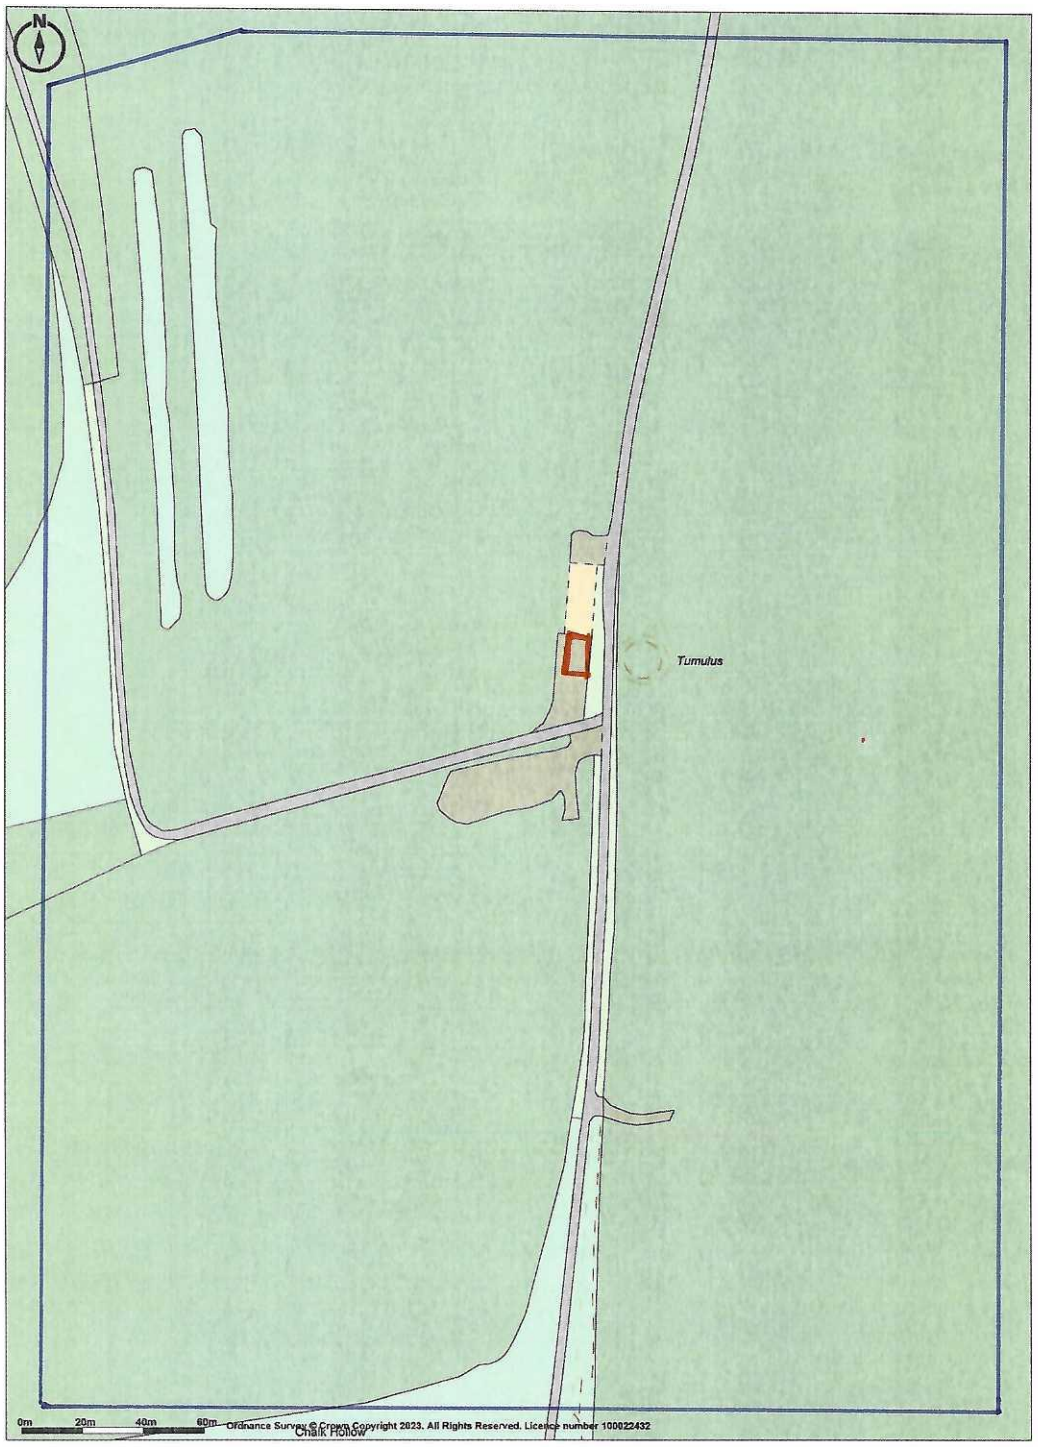

Promap
LANDMARK INFORMATION
Ordnance Survey Crown Copyright 2023. All rights reserved.
Licence number 100022432.
Plotted Scale - 1:2500. Paper Size – A4