N

0 100 200 M

1:2500 @ A3

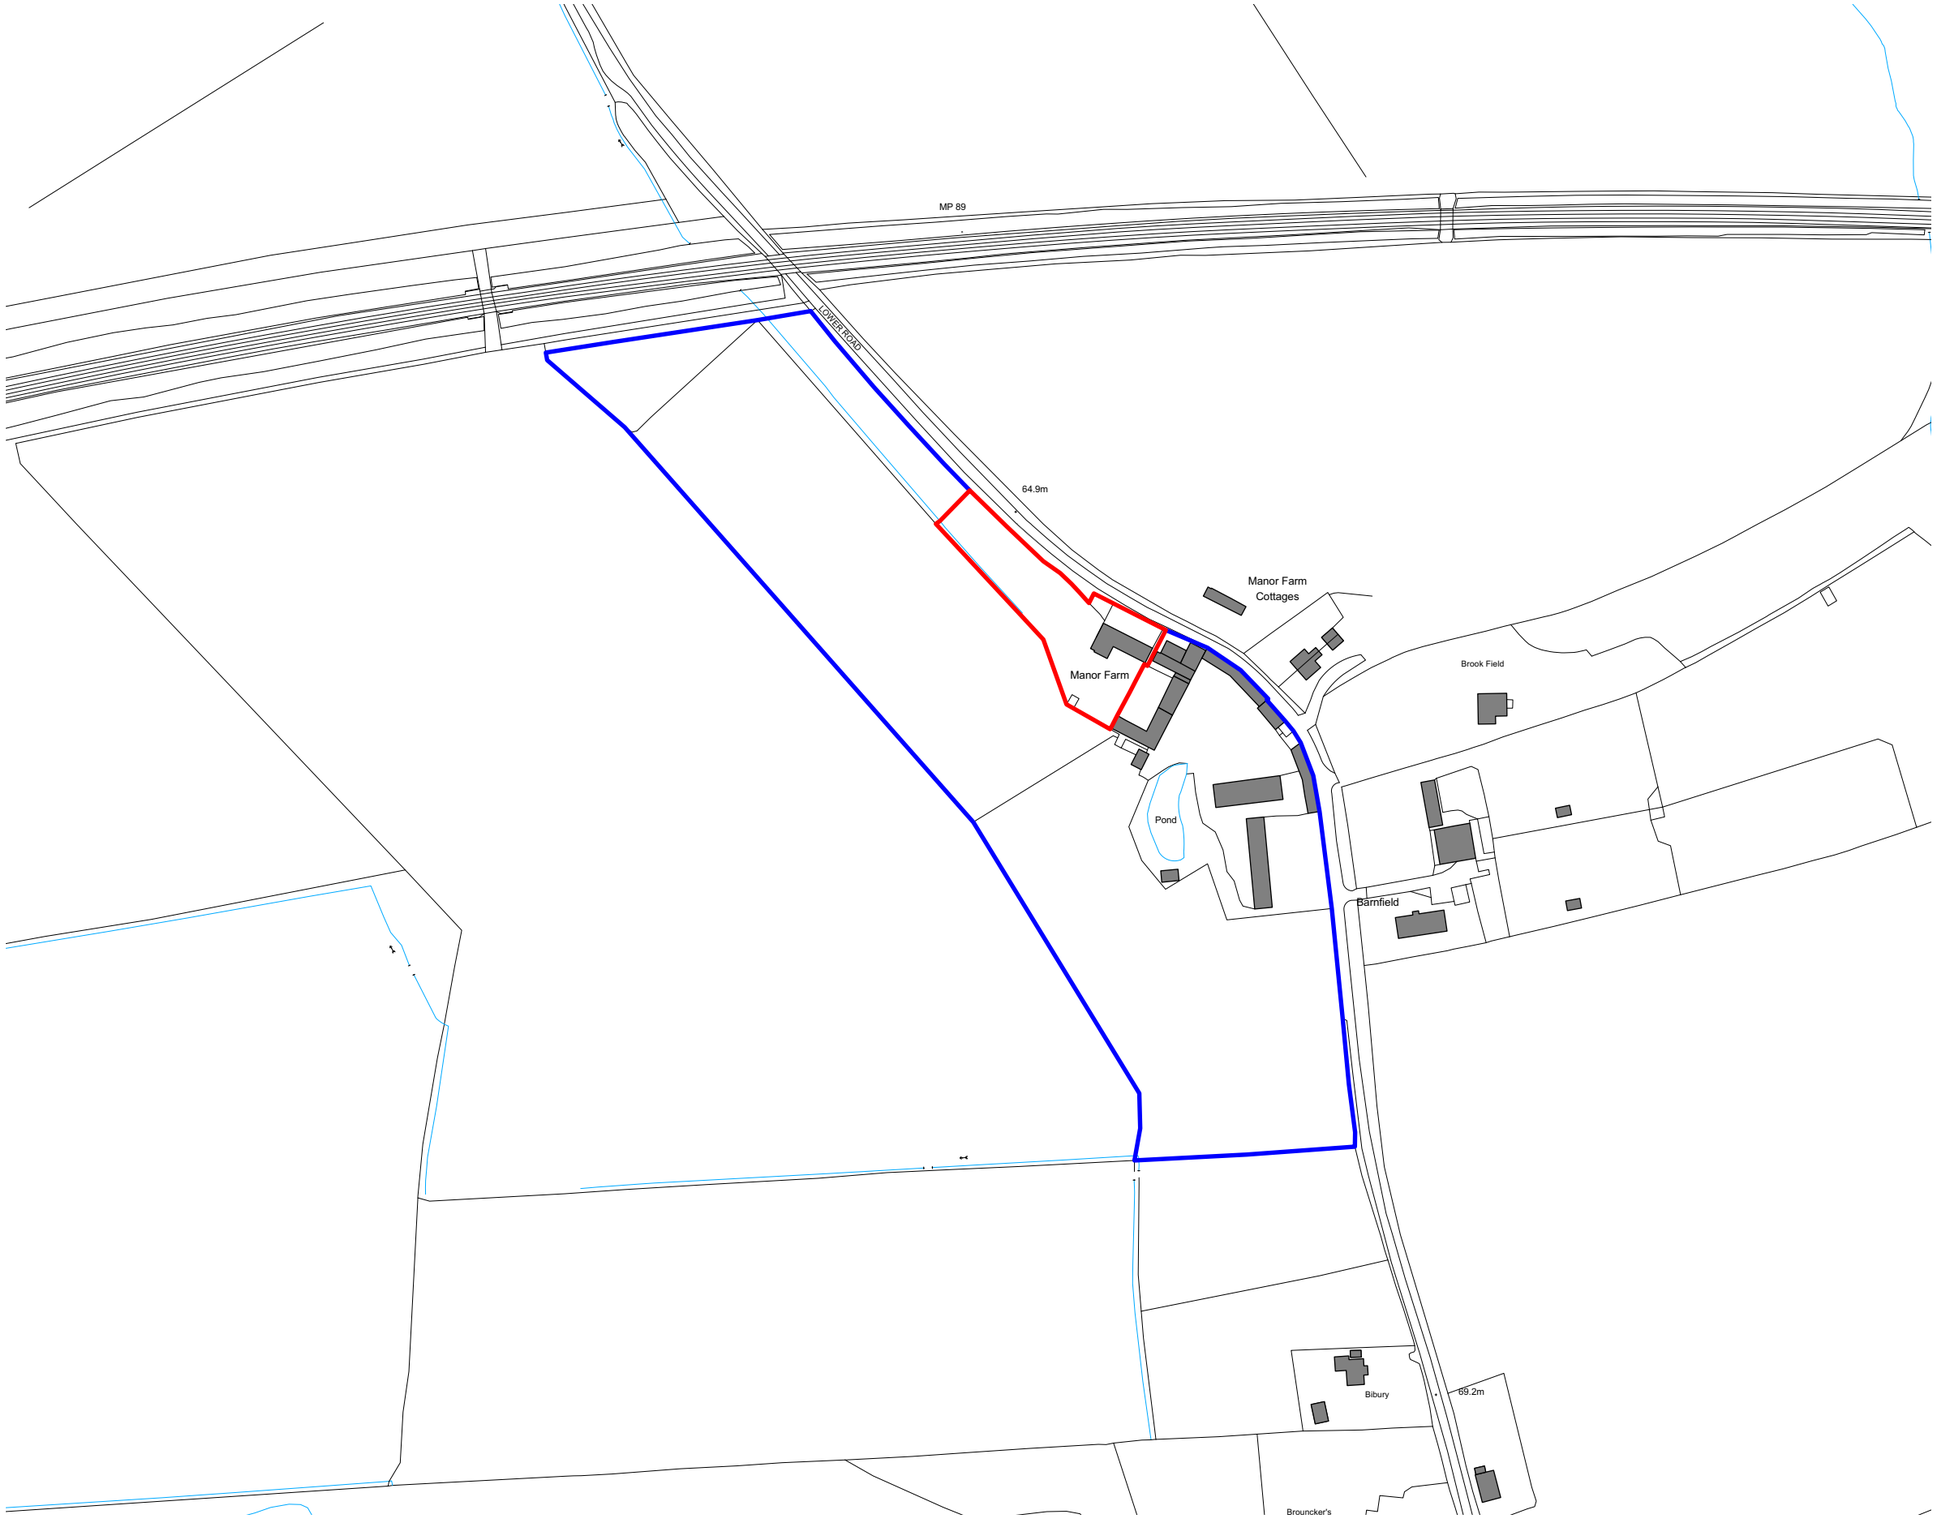

PLANNING & LISTED BUILDING CONSENT Notes

A. All Drawings to be read in conjunction with supporting Design & Heritage Statement
B. Do not scale from this drawing use figured dimensions only. All dimensions are to be checked on site.
C. Contractor to report any discrepancies, drawing errors and omissions to Chalk Architects immeadiatley
D. All structural elements to Structural Engineer's details and specifications
E. All work subject to Listed Building Consents & Planning Approval including conditions issued by Local Planning Authority
F. All work to comply with guidance within relevant UK Building Regulations Approved Documents
G. All work subject to the Party Wall Act etc 1996.

Extent of site

Extent of ownership

Easting (X)	396270
Northing (Y)	154915
Latitude	51.293351
Longitude	-2.0548792
Grid reference	ST 96270 54915
What3words	///followers.expensive.enhanced

Revision: Date: Reason:

LBC

Manor Farmhouse, Windows only [SN10 5UE] **22-03.01W-L01**

Location Plan

Scale:	Paper size:	Date:	Drawn by:	Checked by
1:1250	A3	29/05/2023	SG	JM

Chalk.

© 2023. All Rights Reserved