

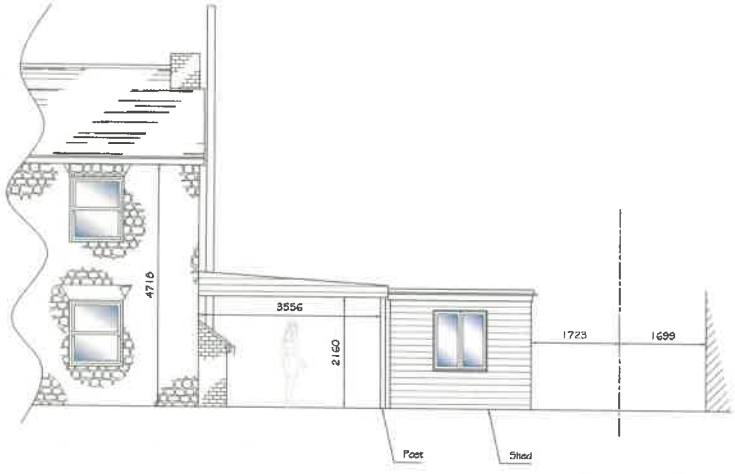



FRONT ELEVATION
Scale 1:50

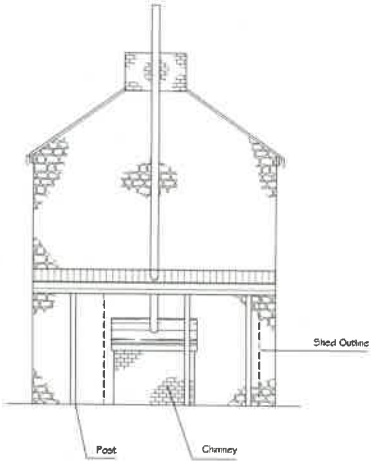


SIDE ELEVATION
Scale 1:50

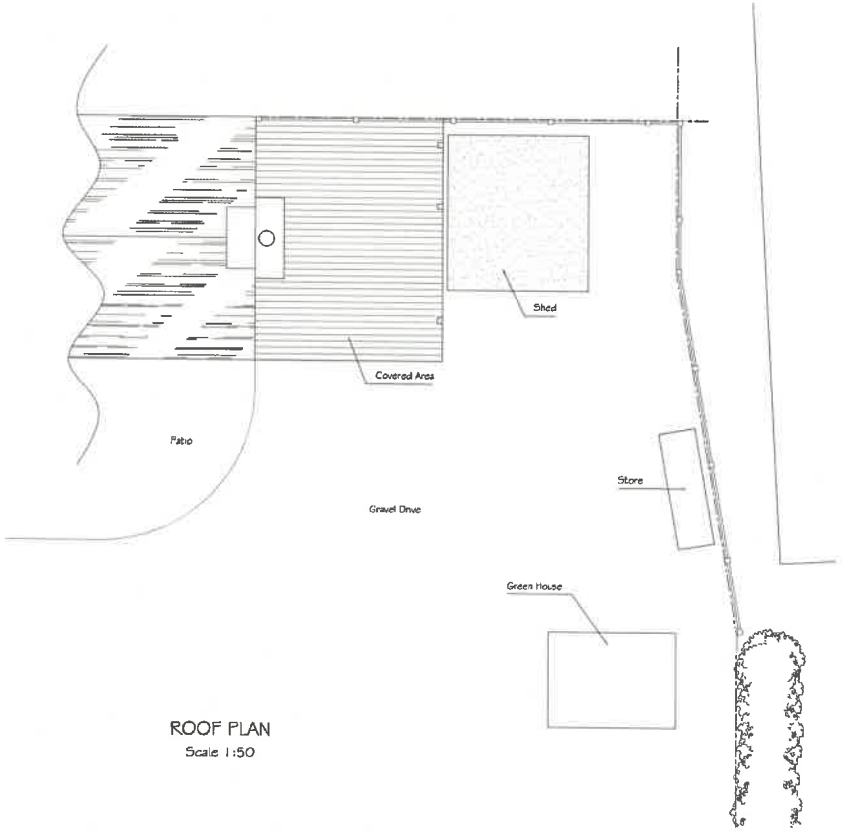

ROOF PLAN
Scale 1:50

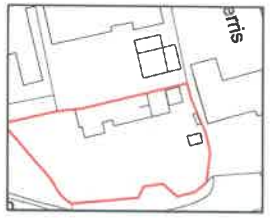

BLOCK PLAN
Scale 1:1250

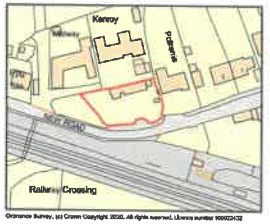

LOCATION PLAN
Scale 1:1250

Ordnance Survey, (c) Crown Copyright 2020. All rights reserved. Licence number 100022432

1:50 [m]
0 0.5 1.0 1.5 2.0 2.5

1:100 [m]
0 1 2 3 4 5

1:500 [m]
0 5 10 15 20 25

1:1250 [m]
0 20 40 60

Alex Dawson
www.addraughting.co.uk
alex@adddraughting.co.uk
01672 811412
07761 361095

58 Barrow Close
Marlborough
Wiltshire
SN8 2BE

AD DRAUGHTING
ARCHITECTURAL SERVICES

Client
MR & MRS CORDAS

Job Title
GARAGE AT:
3 NEW ROAD,
PURTON,
WILTSHIRE,
SN5 4HF.

Drawing Title
EXISTING ELEVATIONS AND PLANS

Scale AS SHOWN
Date 22/06/2020 Drawn AD

Drawing No. 960-01 Rev A