

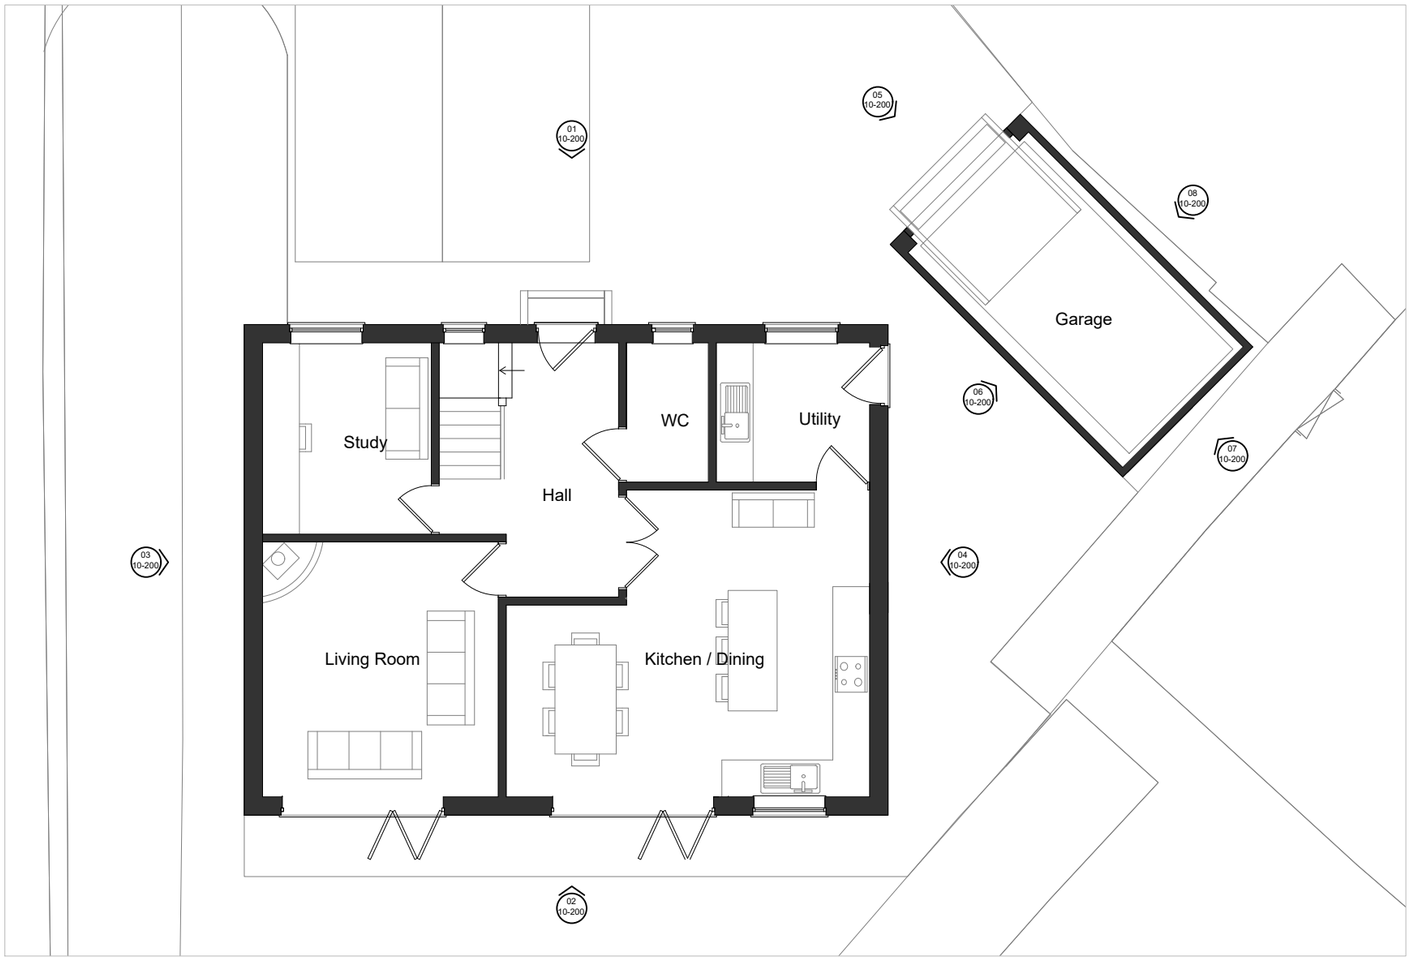


01 - Proposed Ground Floor Plan

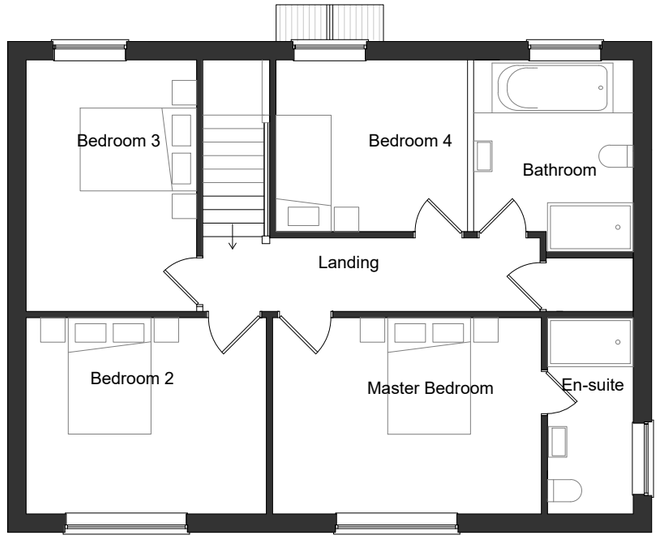

02 - Proposed First Floor Plan

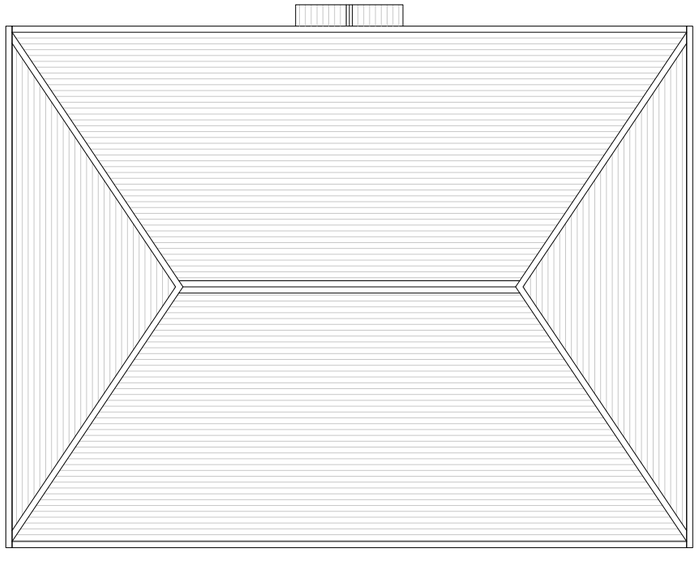

03 - Proposed Roof Level Plan

N

0 1 2 3 4 5

Rev:	Date:	Revision History:
B	17.08.23	Internal Layout and Roof Design Revised
A	15.08.23	First Issue

ESDON ARCHITECTURE
T: 01722 680 419
M: 07810 647 790
W: info@esdon-architecture.com

Project:
23-054
Tidworth

	Name:	Date:		Name:	Date:
Designed by:	EE		Checked:	EE	
Drawn By:	EE		Approved:	EE	

Scale: 1:100 @ A3

Status: Planning

Drawing Title:
Proposed Floor Plans

Drawing No: 10-100

Rev: B