


PLEASE NOTE:-
ALL TREES SHOWN
ARE EXISTING

SOUTH ELEVATION -FROM A36

0 5 10
Meters
Scale 1:200

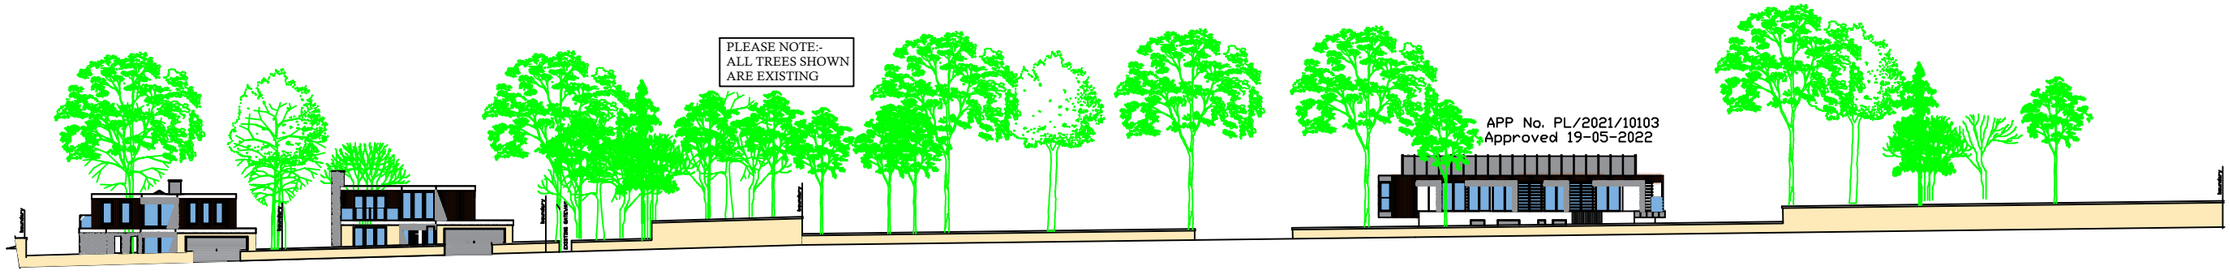

NORTH ELEVATION - STREET VIEW (INCLUDING PL/2021/10103)

0 5 10 15 20
Meters
Scale 1:500

REV	DESCRIPTION	BY	DATE

Mr G. Lewis & Mrs L. Payne

© UNAUTHORISED COPYING OR USE IS NOT PERMITTED

TITLE: Proposed New Dwellings at Land West of North Lodge, Codford, Wiltshire BA12 ONS FOR:- Mr G Lewis & Mrs L Payne

DRAWN: GBL	DATE: 12-01-2023	SCALE: As Shown@A3
DRG No: ELEVATIONS - FROM A36 & NORTH ROAD		REV: -