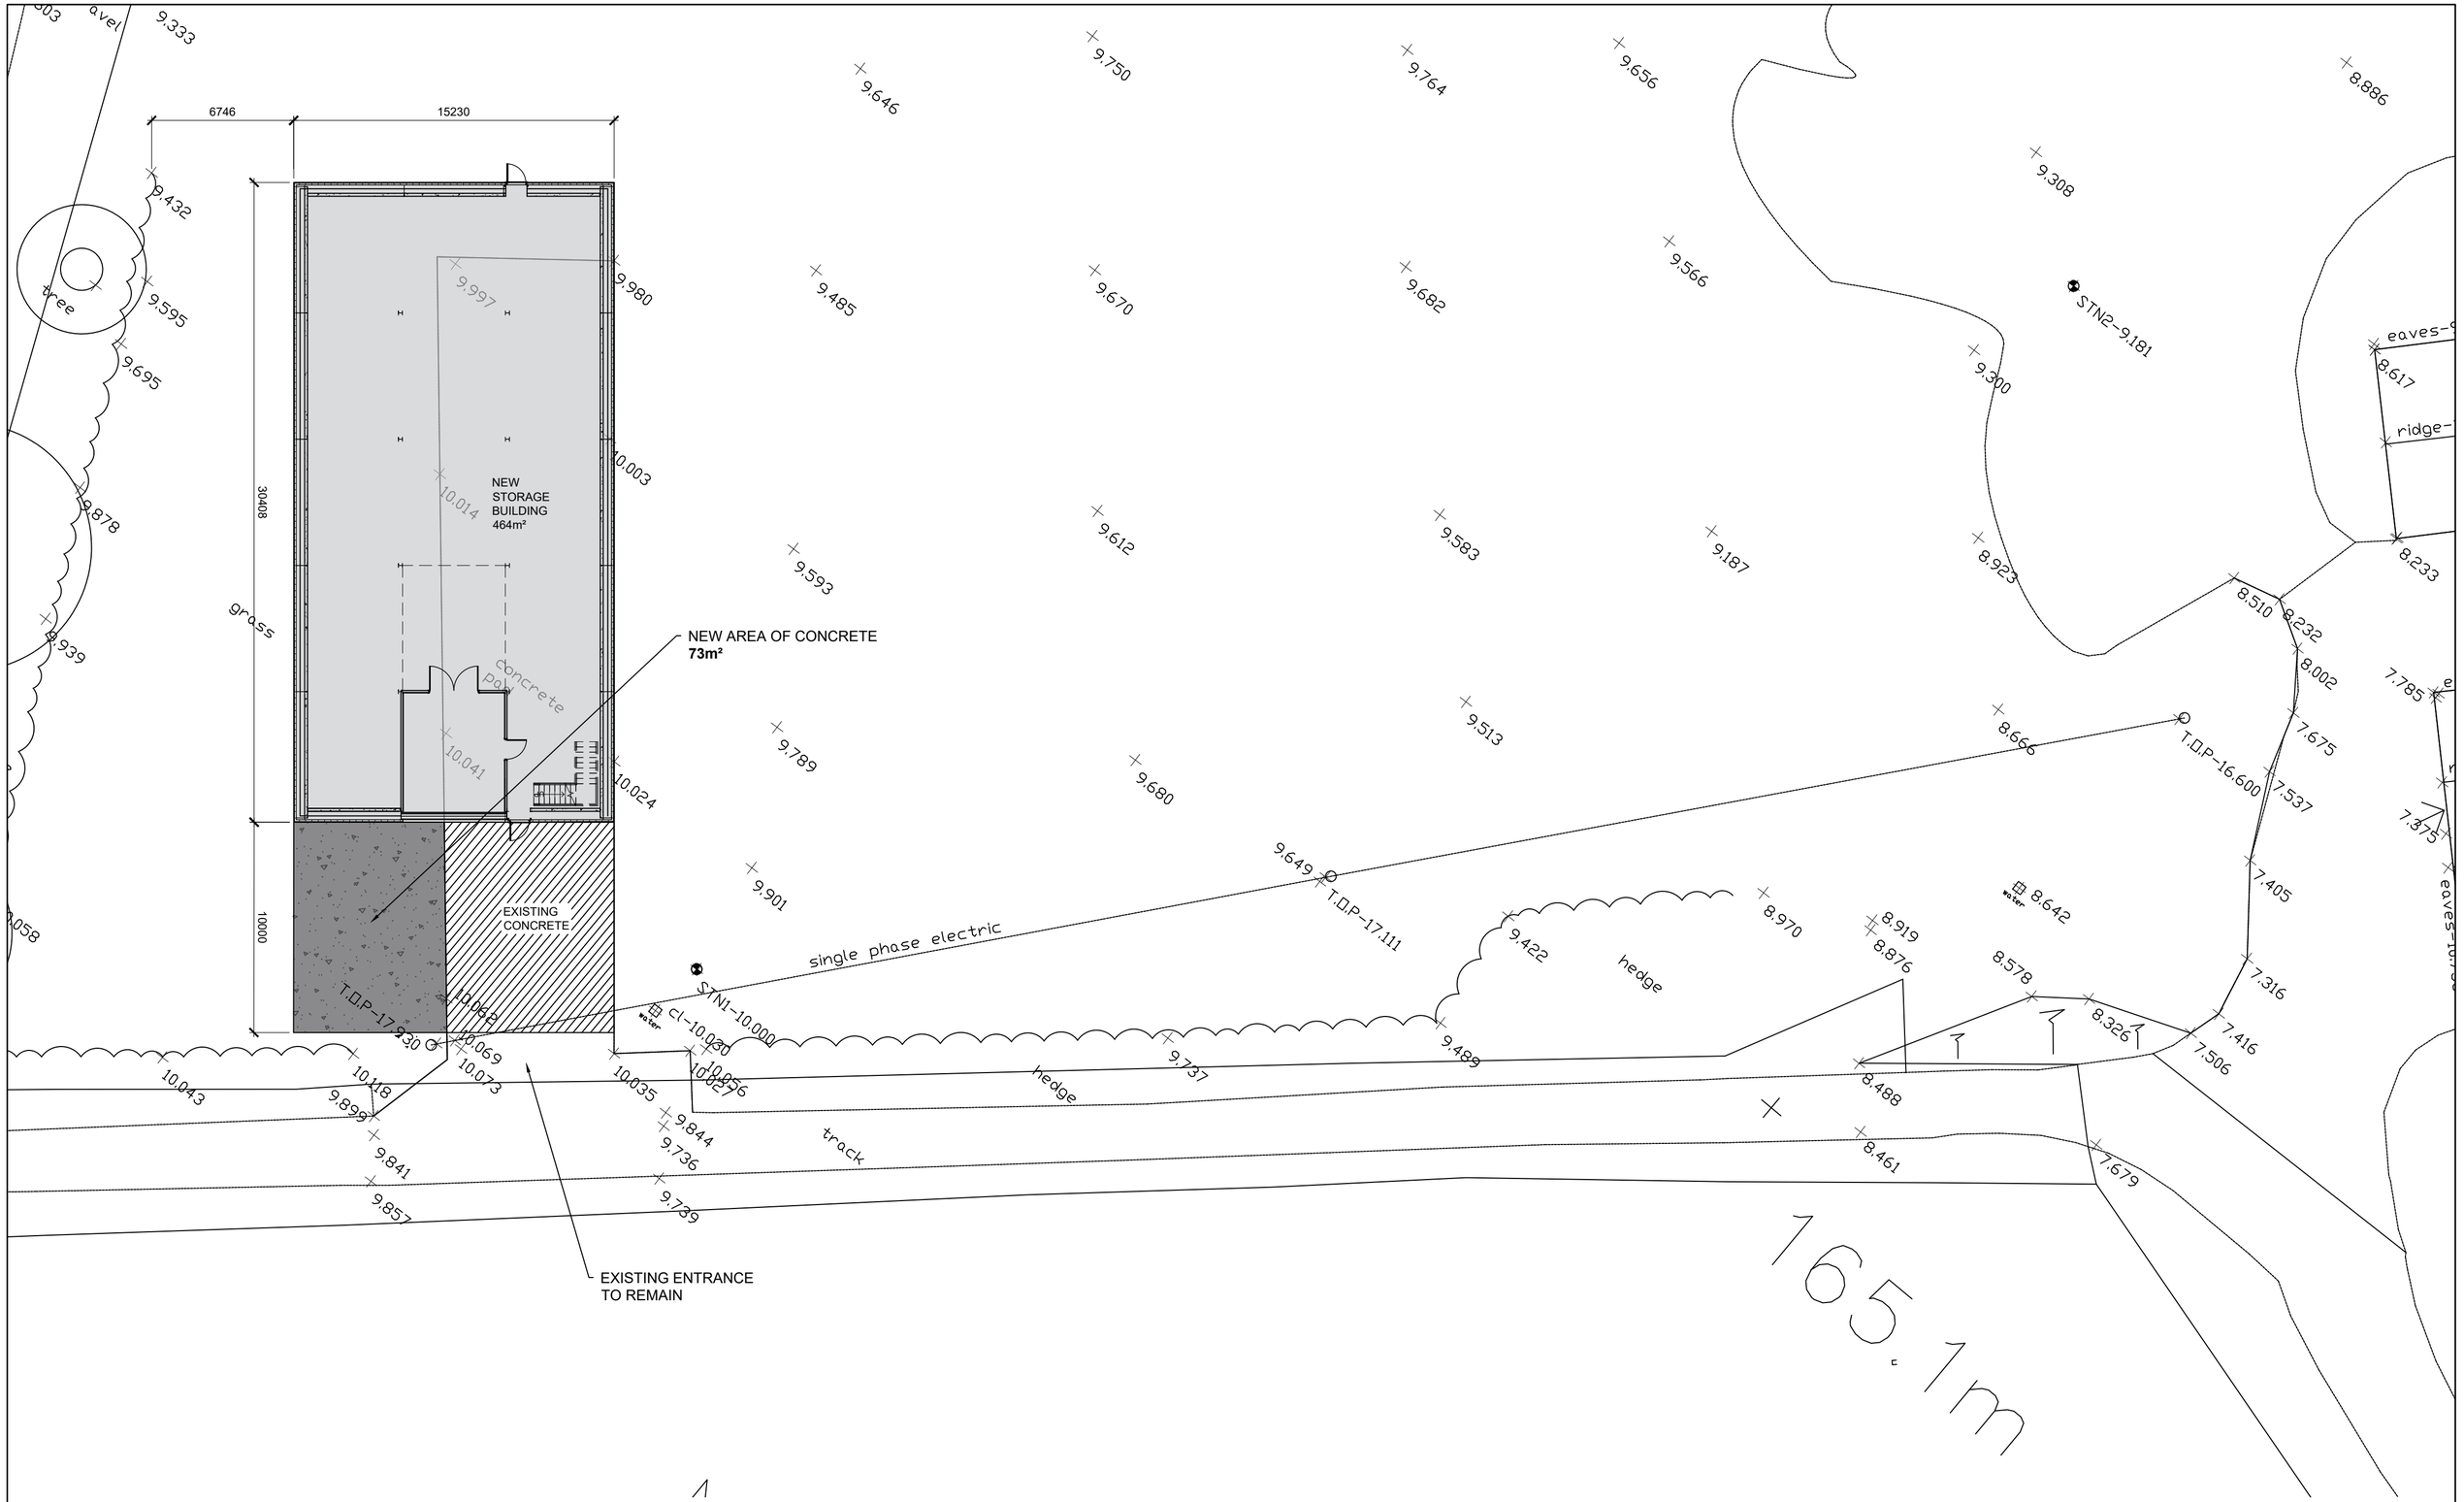


Rev No.	Revision Note.	Date	Drawn	Checked

NUMBER - REV - CLIENT - PROJECT
00410-00 - A - Andrew Speed - Newtown Farm

TITLE
Site Plan

DATE	SHEET	SCALE
26.06.23	02	1:200
DRN BY: CJB	CHK BY: VW	PAPER SIZE: A2

E&C Engineering Ltd
BOURNE WORKS
COLLINGBOURNE DUCIS
MARLBOROUGH
WILTSHIRE
SP8 3EH
Tel: 01264 850791
Email: vicwheeler75@gmail.com