


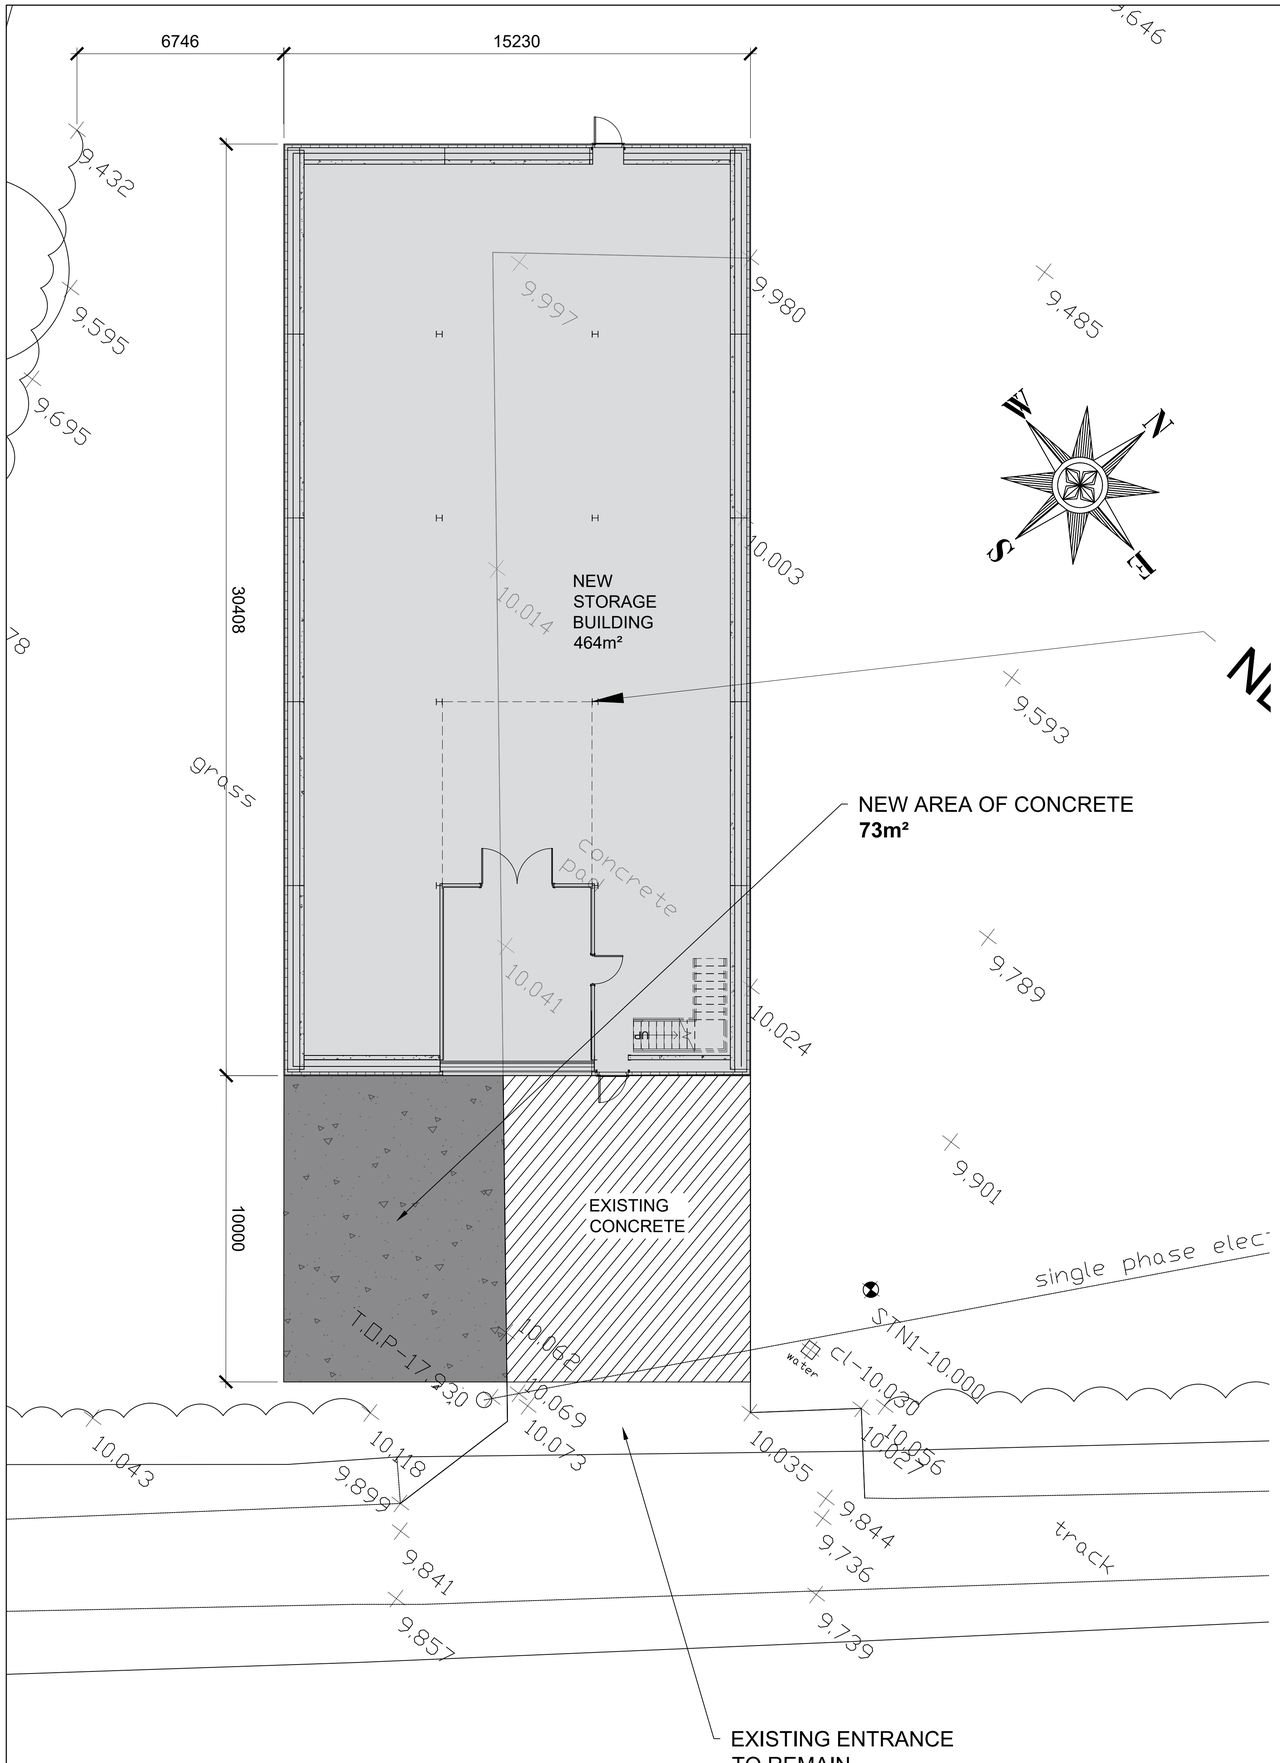


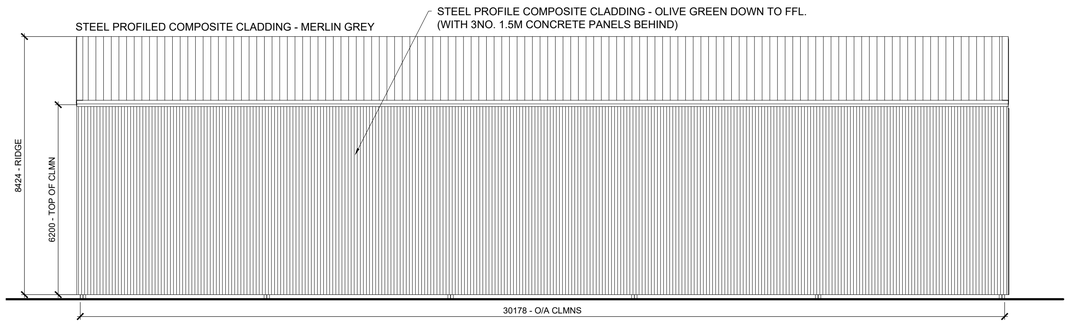


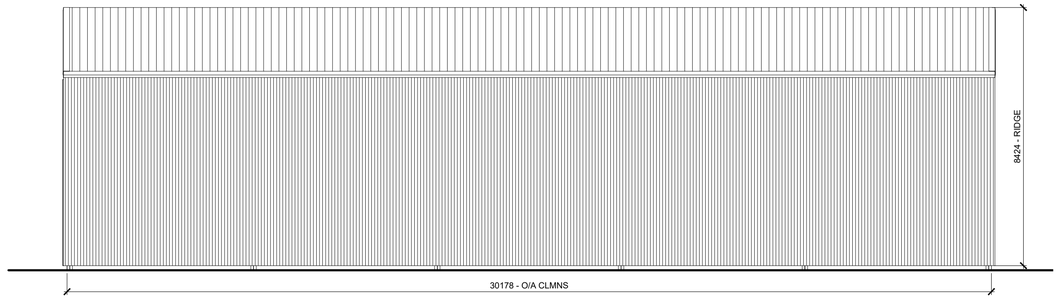

*SOUTH EAST ELEVATION 1:100*

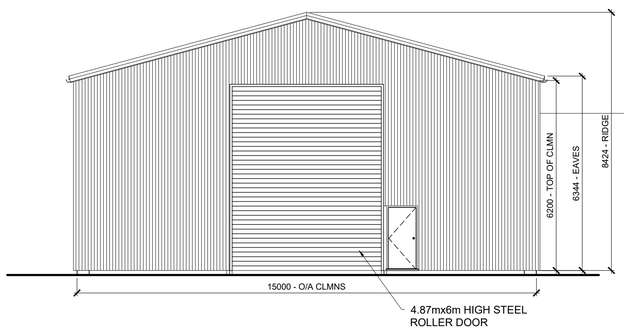


*NORTH WEST ELEVATION 1:100*

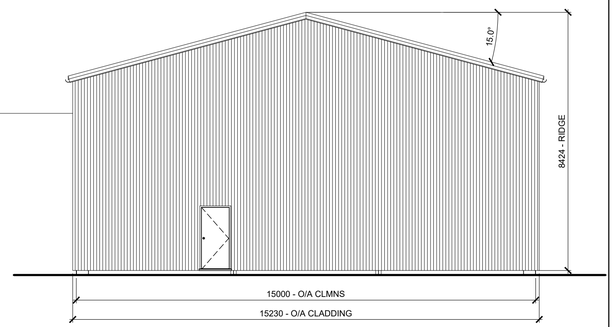





| Rev No. | Revision Note. | Date | Drawn | Checked |
|---|---|---|---|---|
| | | | | |

NUMBER - REV - CLIENT - PROJECT
00410-00 - A - Andrew Speed - Newtown Farm

TITLE
Plan & Elevations

| DATE | SHEET | SCALE |
|---|---|---|
| 04.07.23 | 01 | 1:100 |
| DRN BY: CJB | CHK BY: VW | PAPER SIZE: A1 |


**E&C Engineering Ltd**
*BOURNE WORKS*
*COLLINGBOURNE DUCIS*
*MARLBOROUGH*
*WILTSHIRE*
*SP8 3EH*
*Tel: 01264 850791*
*Email: vicwheeler75@gmail.com*