The Walton Canonry - Salisbury

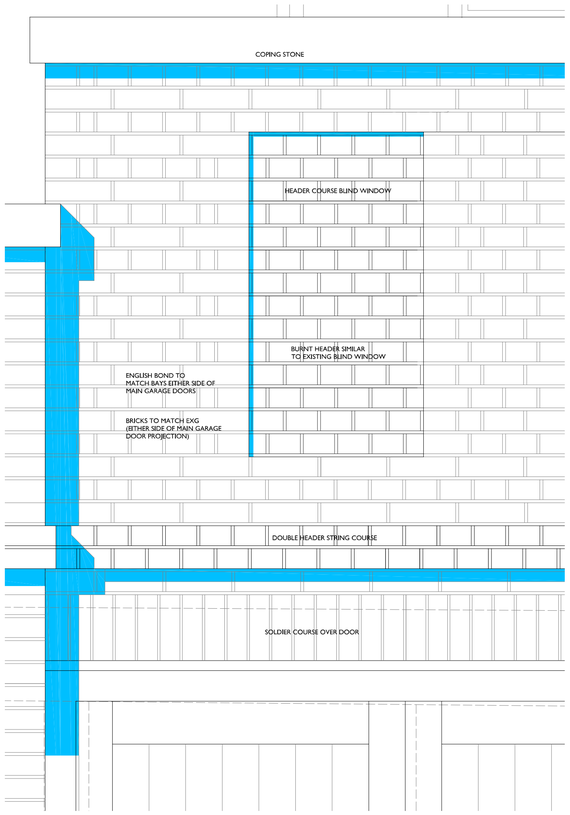

PART NORTH ELEVATION
1:10

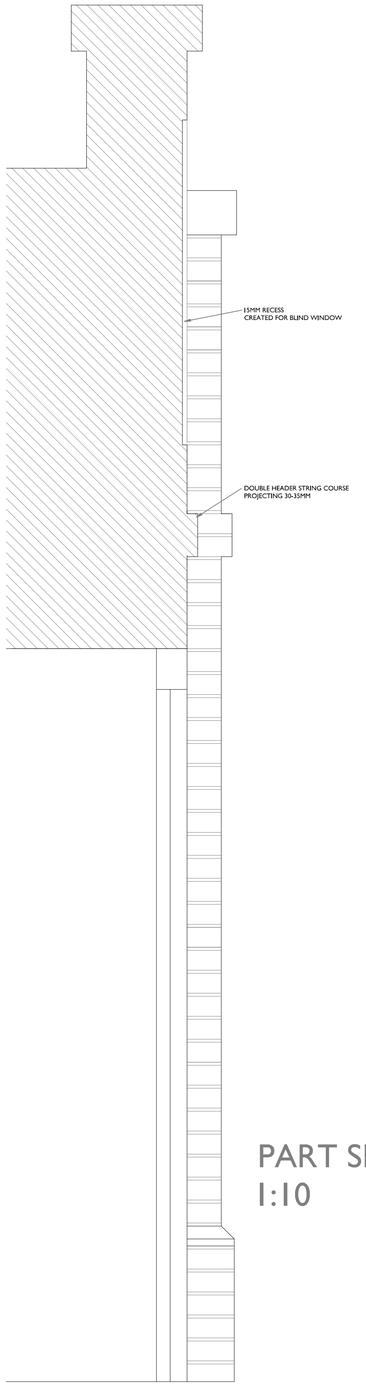

PART SECTION
1:10

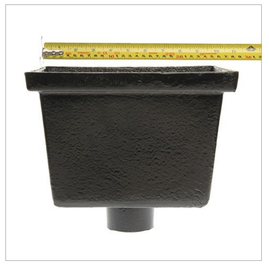

HOPPER AND RWP DETAIL
1:10

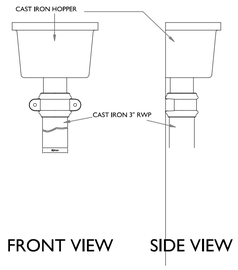

FRONT VIEW SIDE VIEW

Notes:

A1

0 0.1 0.2 0.3 0.4 0.5
METRES AT 1:10 SCALE

THIS DRAWING IS THE COPYRIGHT OF FAVONIUS ARCHITECTS IT MAY NOT BE COPIED ALTERED OR REPRODUCED IN ANY WAY WITHOUT THEIR WRITTEN AUTHORITY. DIMENSIONS MUST BE CHECKED ON SITE AND NOT SCALED FROM THIS DRAWING.

THE WALTON CANONRY
69 THE CLOSE, SALISBURY
EXTENSION TO GARAGE AND OUTBUILDING STORE.

BLIND WINDOW, STRING COURSE AND RAINWATER GOODS

DWG No: 1104-20-COND 03

DATE AUG 23 | SCALE: 1:10

FAVONIUS ARCHITECTS
Tel: 01722 412 391 www.favonius.co.uk
Wyndham House, 65 The Close, Salisbury, Wiltshire SP1 2EN

PLANNING APPLICATION