
Reproduced with permission
of Ordnance Survey on behalf
of the HMSO Crown copyright
Licence No: AR 0100032409

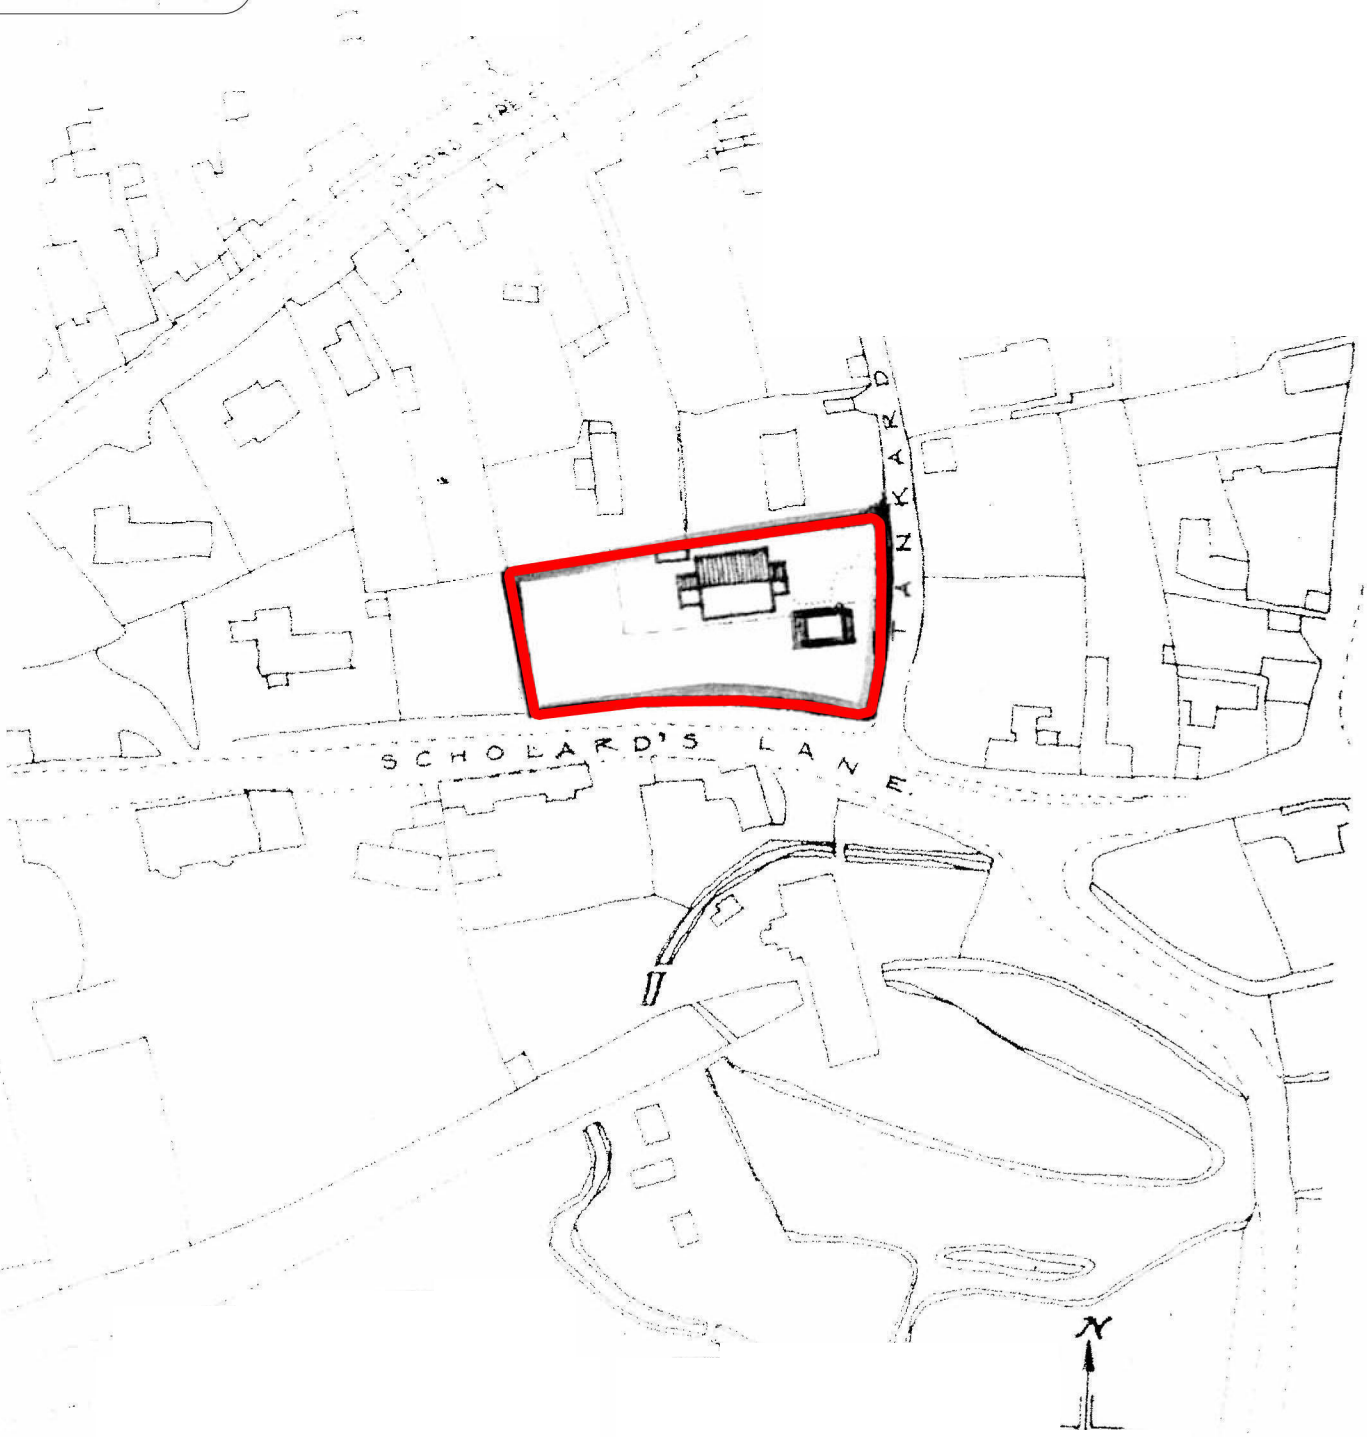

Peter Scott and Partners

REPLACEMENT DWELLING
AT CYMAUR, TANNARD LANE
RAMSBURY for Mr & Mrs G Haines
LOCATION PLAN