

NORTH ELEVATION

WEST ELEVATION

SOUTH ELEVATION

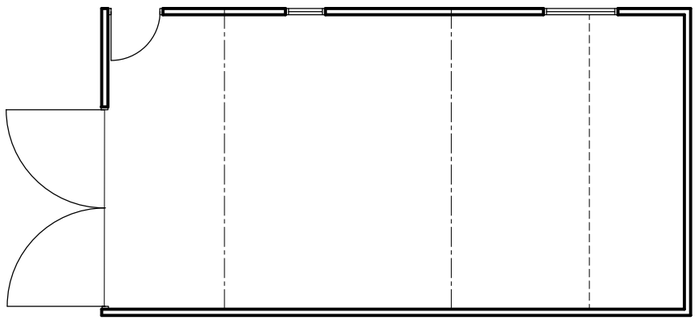

PLAN

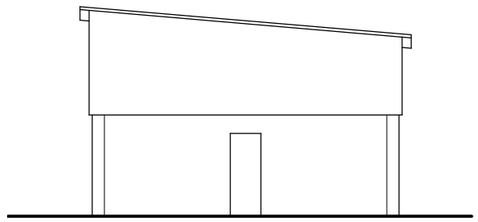

EAST ELEVATION



0 5

Metres

Rev Date Notes

lpc

TOWN AND COUNTRY PLANNING DEVELOPMENT CONSULTANTS

LPC (TRULL) LTD.,
TRULL, TETBURY, GLOUCESTERSHIRE GL8 8SQ
Tel: 01285 841433 email: admin@lpctrull.com

Client
Mr R Goodings

Project
The Holding, Flisteridge Road, Upper Minety

Drawing
PLAN & ELEVATIONS - EXISTING

Date: April 2023 Scale: 1:100 @ A3

Drawing Number
LPC 5439 EX 03