Vehicle Access 50 West End

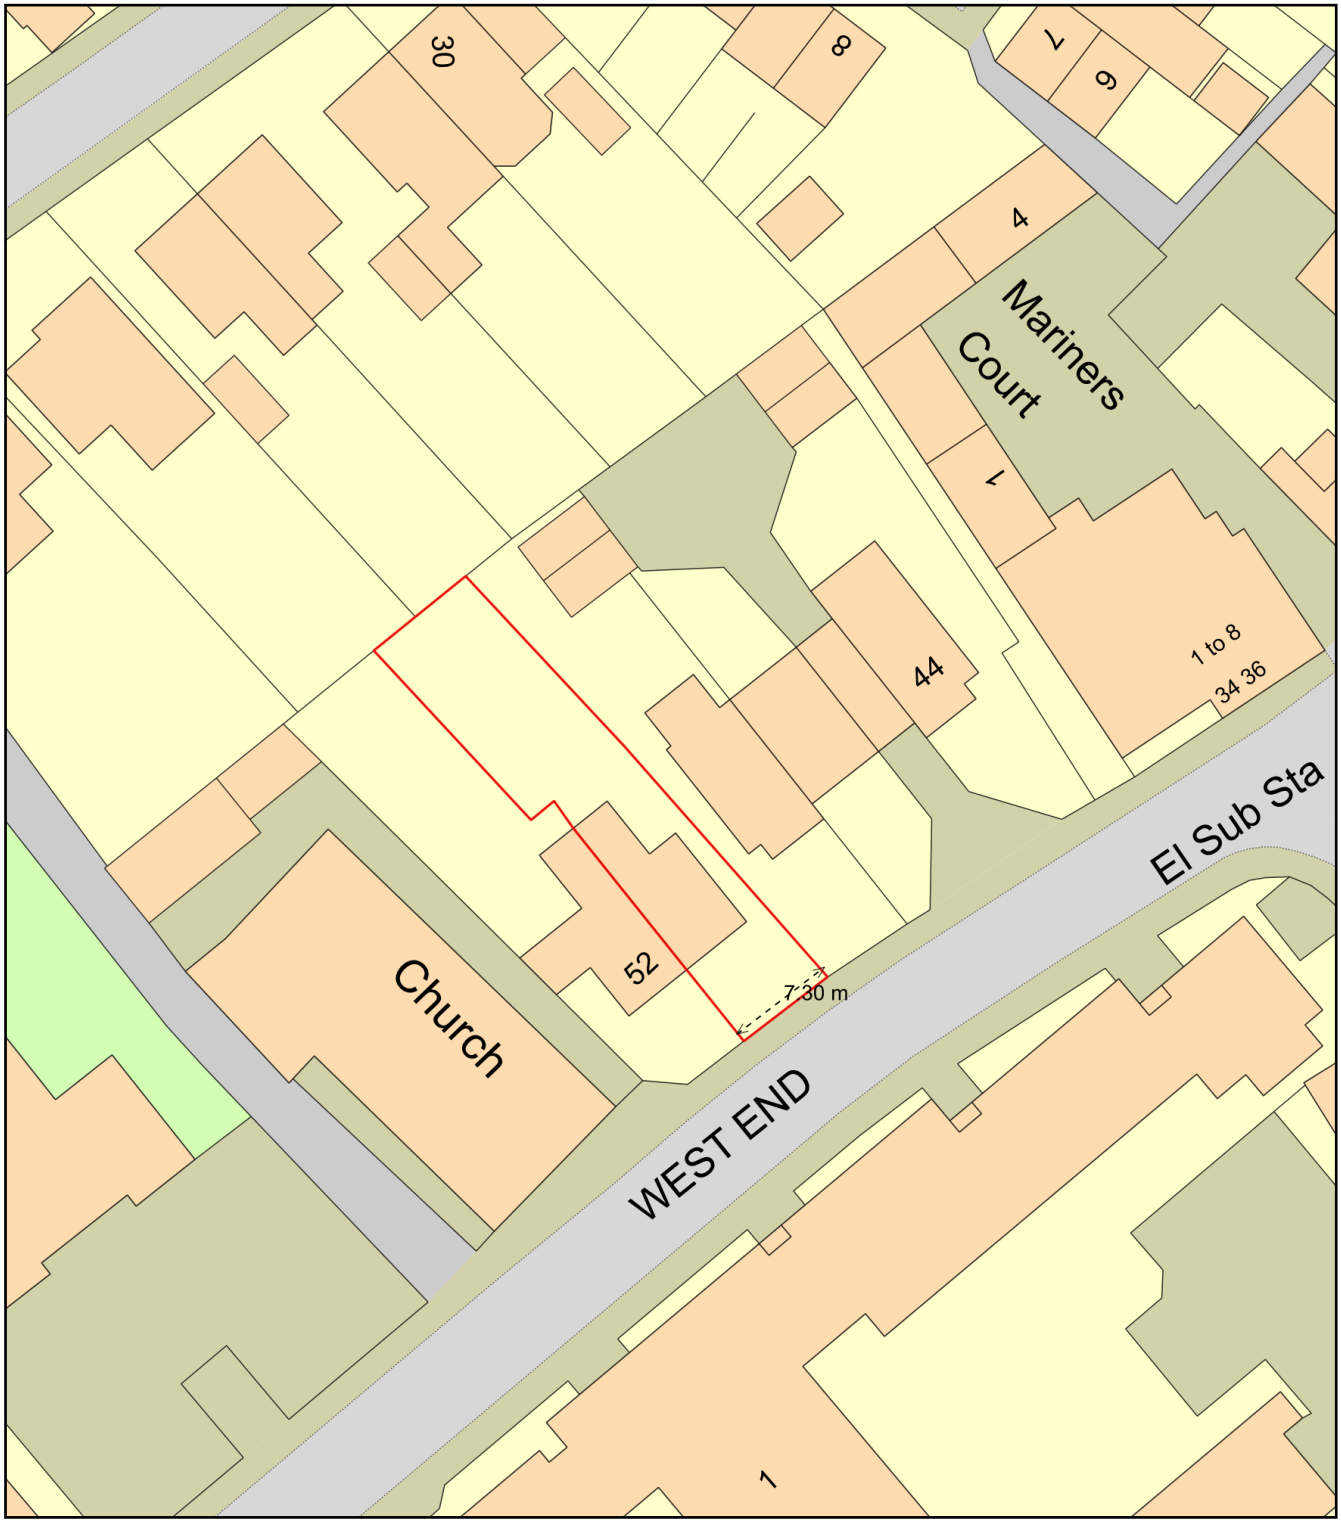

0 20
Metres

N

ReQuestaPlan

Plan Produced for: Fernanda Partridge

Date Produced: 25 Aug 2023

Plan Reference Number: TQRQM23237154421148

Scale: 1:500 @ A4

© Crown copyright and database rights 2023 OS 100042766