
NOTES
1. Scaled dimensions can be taken from this drawing if printed at the correct size and scale.
2. Figured dimensions are to be taken in preference to scaling and are to be checked on site.
3. This drawing must be read in conjunction with all relevant drawings, documents and information prepared by the Architects, other Consultants and Specialists.
4. Any discrepancy on this drawing must be referred to the Architects and clarification obtained before any action by others and prior to commencement of works.
5. Any discrepancy between this drawing and any action by others and plans for commencement of works or the preparation of Specialists drawings.
6. The copyright of this drawing remains with the Architect.
7. F:\> BASE.MAP

REVISIONS

Rev A	28.01.22	First Issue	RJW

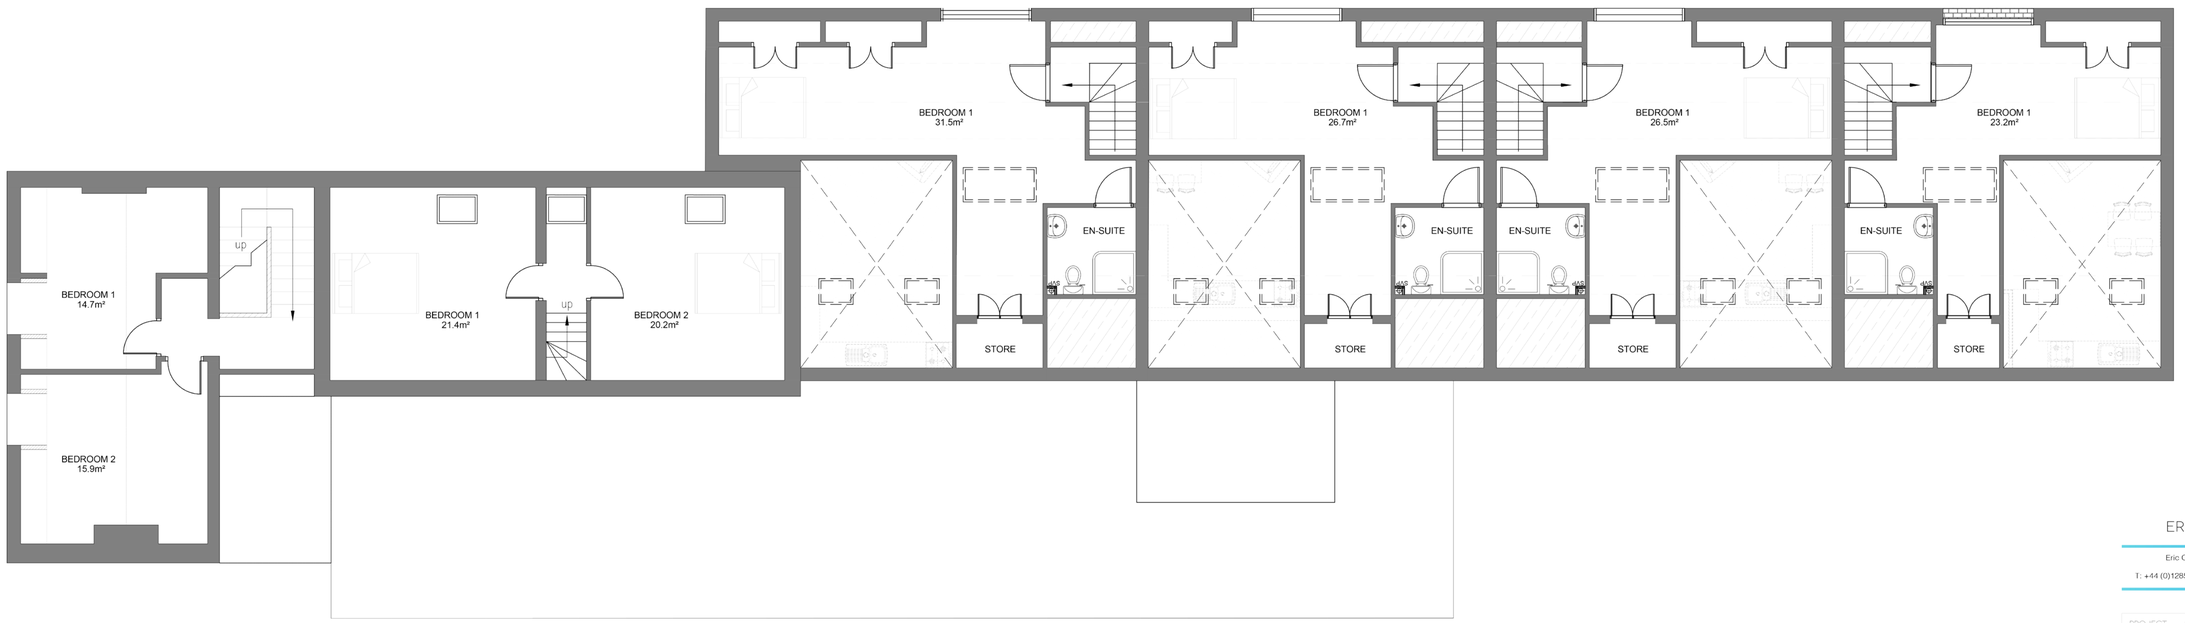

Proposed First Floor



Proposed Second Floor

ERIC COLE ARCHITECTURE

Eric Cole Ltd. Eagle Suite, The Wheelhouse, Bond's Mill,
Stonehouse, Gloucestershire, GL10 3RF
T: +44 (0)1285 641234 E: mail@ericcole.co.uk W: www.ericcole.co.uk

PROJECT:	22012 CRICKLADE CLUB				
DWG.TITLE:	PROPOSED FIRST AND SECOND FLOOR PLANS				
SCALE:	1:50 @ A0	DRAWN:	ML	CHECKED:	RJW
DWG.NO:	22.008.P04	REV:	B	DATE:	17.07.23