

Proposed Side Elevation
Scale 1:100



Proposed Front Elevation
Scale 1:100

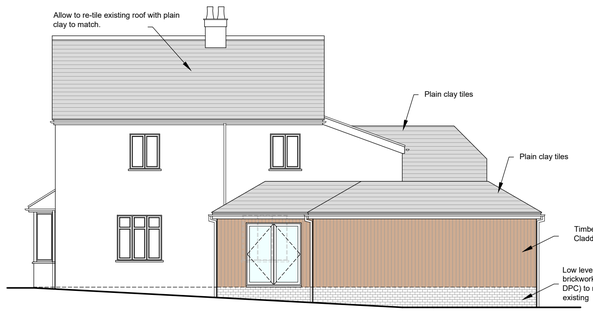

Proposed Side Elevation
Scale 1:100



Proposed Rear Elevation
Scale 1:100

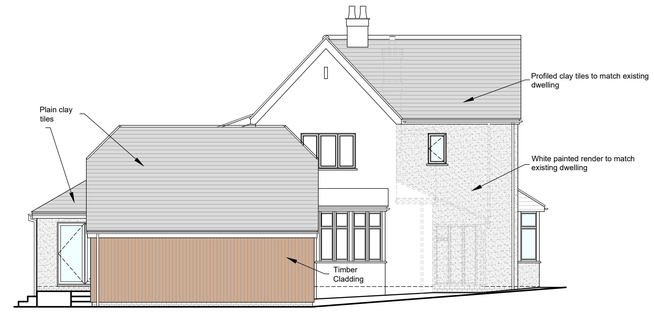

Proposed Side Elevation (True Elevation)
Scale 1:100

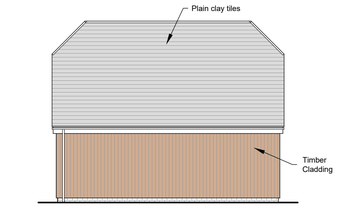

Proposed Side Elevation
Garage
Scale 1:100

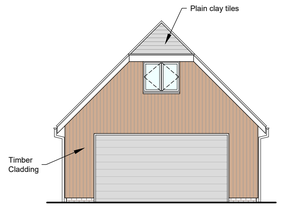

Proposed Front Elevation
Garage
Scale 1:100

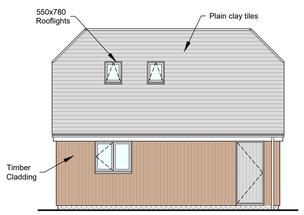

Proposed Side Elevation
Garage
Scale 1:100

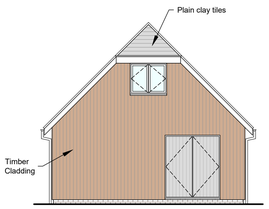

Proposed Rear Elevation
Garage
Scale 1:100

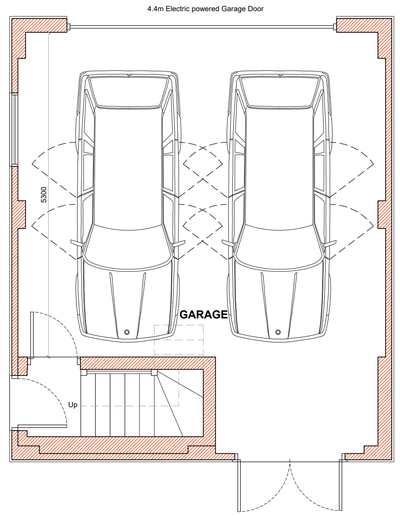

Proposed Ground Floor Plan
Garage
Scale 1:50

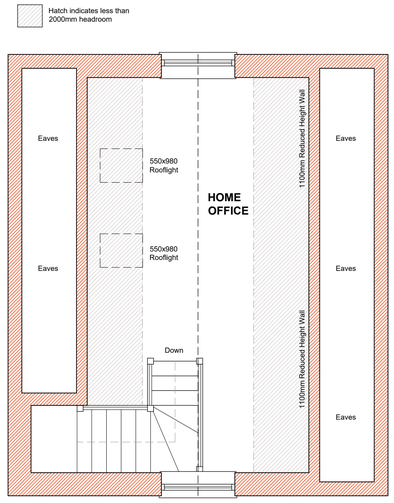

Proposed First Floor Plan
Garage
Scale 1:50

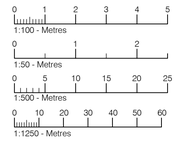

Drawing for planning purposes only.
Not to be used for construction.

Tuttle architectural services
Ground Floor
6 Pelhams Court
Marlborough
Wiltshire SN8 2AG
T. 01672 518 278
E. info@tuttlearchserv.co.uk
facebook.com/tuttlearchserv
W. tuttlearchserv.co.uk

Job Title
Proposed Front Extension & Associated Internal Alterations - Proposed New Side Garage Extension with Accommodation Over @ Coppers End, Chopping Knife Lane, Marlborough, Wiltshire, SN8 2AT

For Mr Norman

Drawing Title
Proposed Garage Plans & Elevations

DRAWING NUMBER	REV
Coppers End - 03	A

REVISIONS
Rev A - Amendments to client comments

SCALE	DATE	DRAWN BY	PAPER SIZE	JOB No.
As Indicated	June 23	MCW	A1	1433