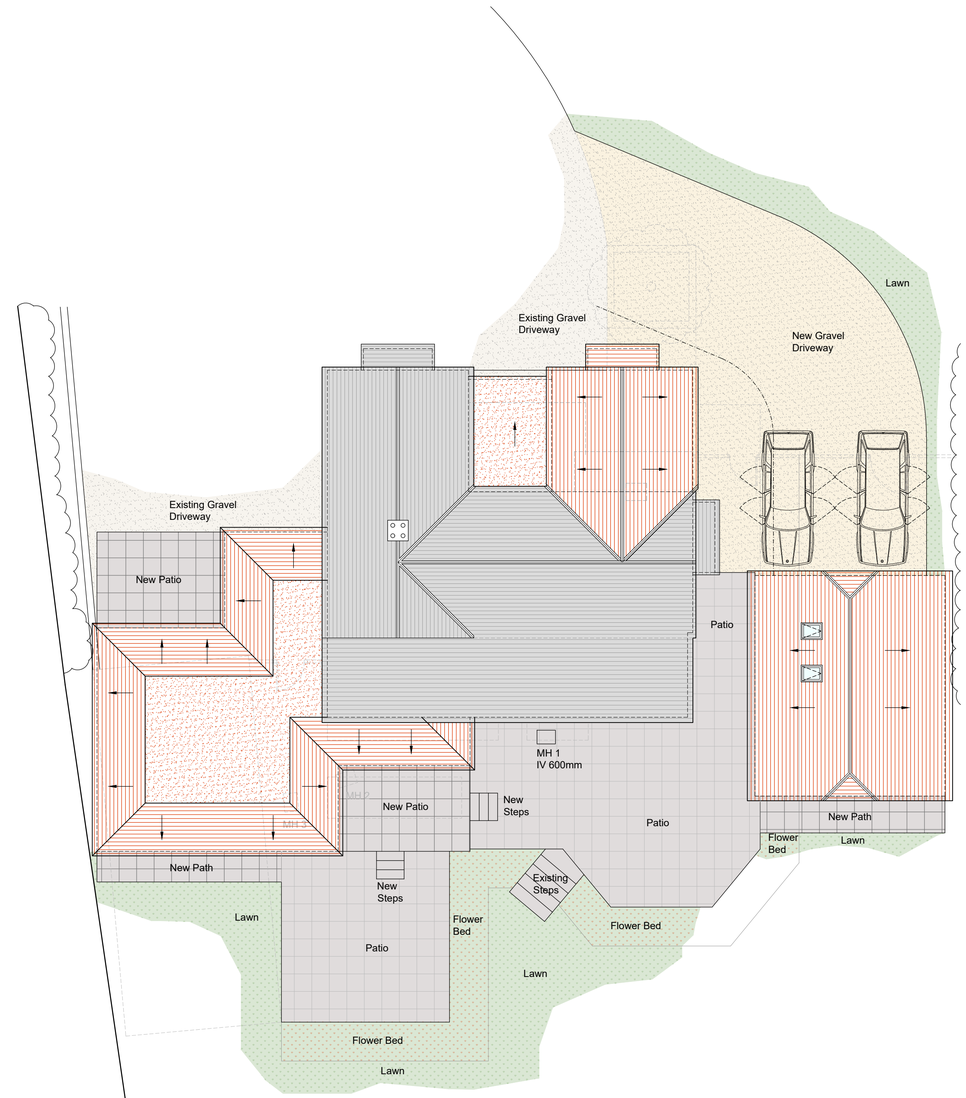

Proposed Roof/Site Plan
Scale 1:100

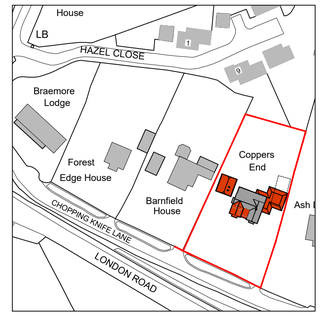

Proposed Location Plan
Scale 1:1250

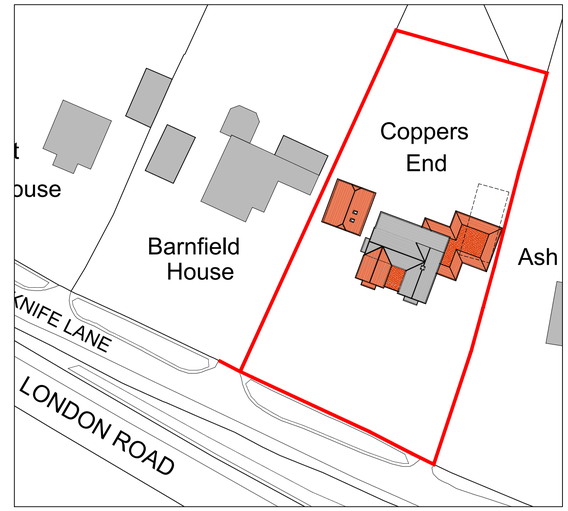

Proposed Block Plan
Scale 1:500

0 1 2 3 4 5
1:100 - Metres

0 1 2
1:50 - Metres

0 5 10 15 20 25
1:500 - Metres

0 10 20 30 40 50 60
1:1250 - Metres

Drawing for planning purposes only.
Not to be used for construction.

Tuttle architectural services

Ground Floor
6 Pelhams Court
Marlborough
Wiltshire SN8 2AG

T. 01672 518 278
E. info@tuttlearchserv.co.uk
facebook.com/tuttlearchserv
W. tuttlearchserv.co.uk

Job Title
Proposed Front Extension & Associated Internal Alterations - Proposed New Side Garage Extension with Accommodation Over @ Coppers End, Chopping Knife Lane, Marlborough, Wiltshire, SN8 2AT

For Mr Norman

Drawing Title
Proposed Roof/Site Plan, Block & Location Plan

DRAWING NUMBER	REV
Coppers End - 04	

REVISIONS

SCALE	DATE	DRAWN BY	PAPER SIZE	JOB No.
As Indicated	June 23	MCW	A1	1433