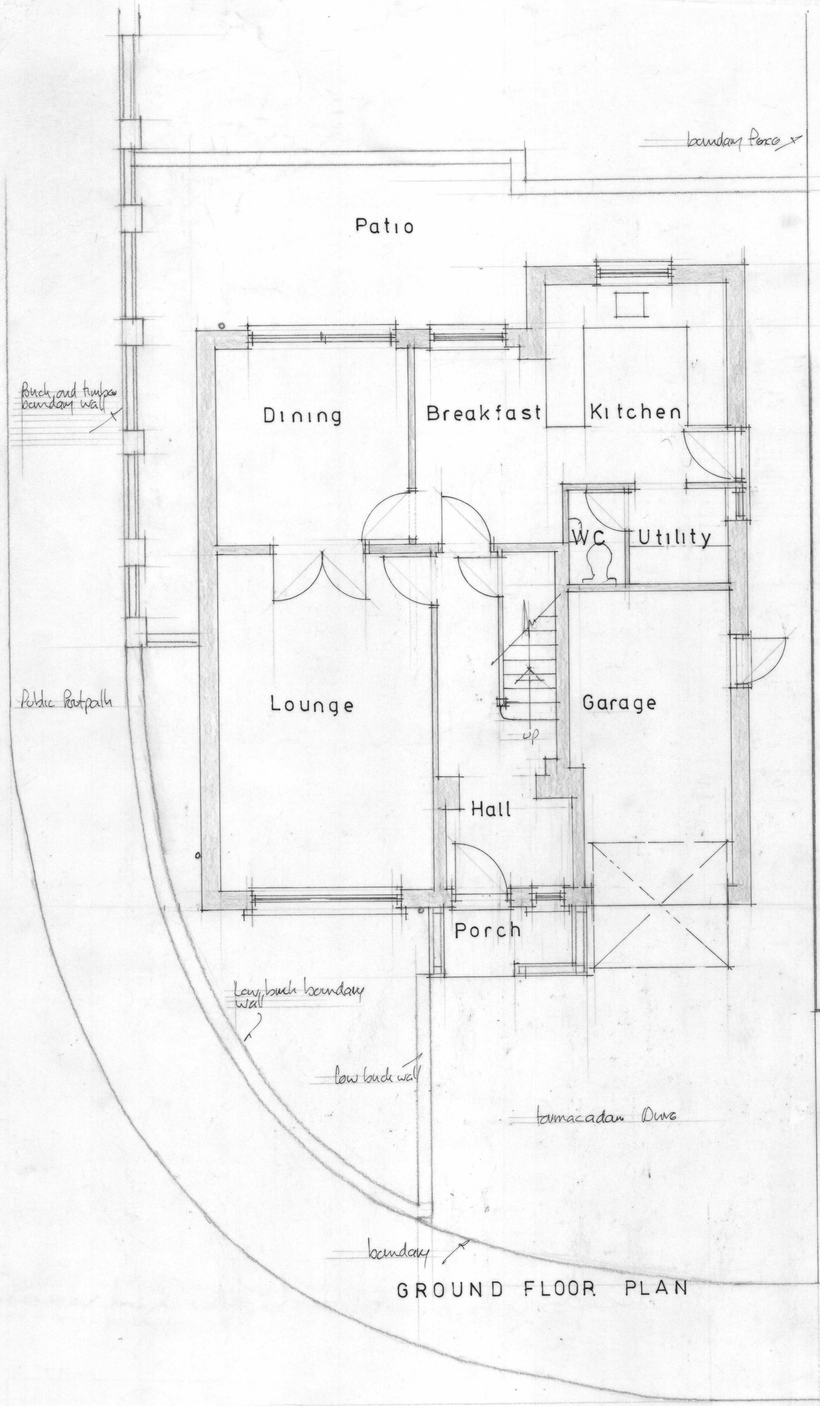

GROUND FLOOR PLAN



REAR ELEVATION SOUTH

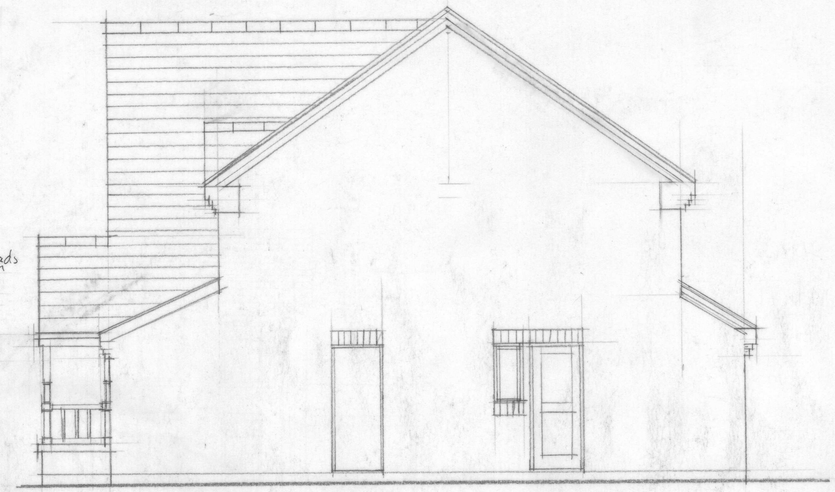

SIDE ELEVATION WEST



FRONT ELEVATION NORTH

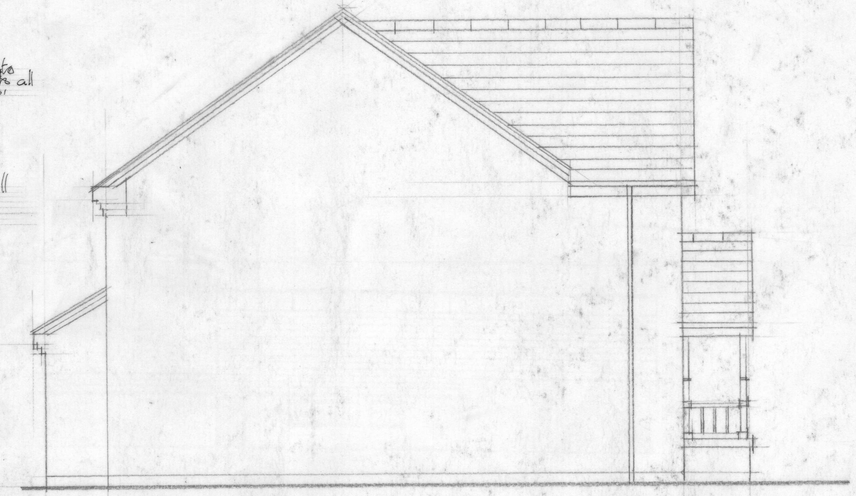

SIDE ELEVATION EAST

PROPOSED EXTENSION AND ALTERATIONS AT 5 CLARENCE ROAD CHIPPENHAM SN14 0UH

EXISTING FLOOR PLAN AND ELEVATIONS Scale 1/50

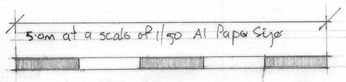

CR1