500mm 1m

SCALE 1:10 @ A1

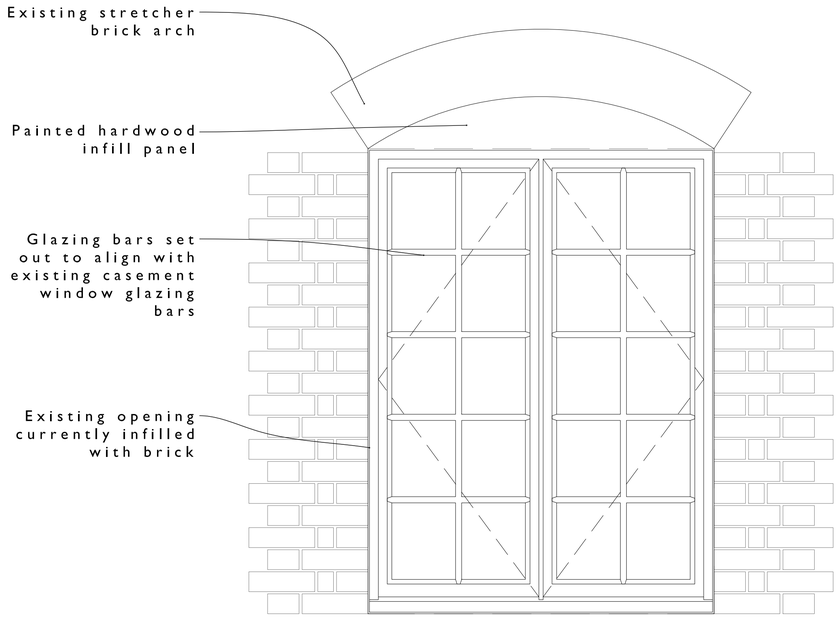

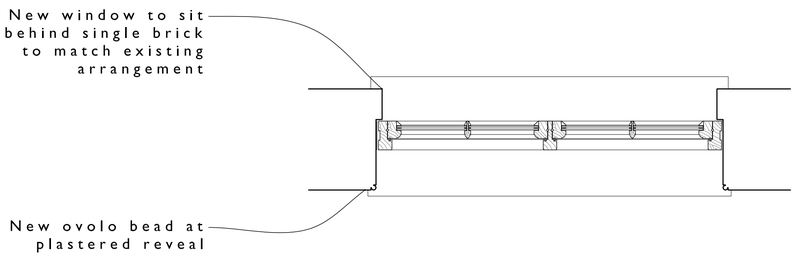

Inside

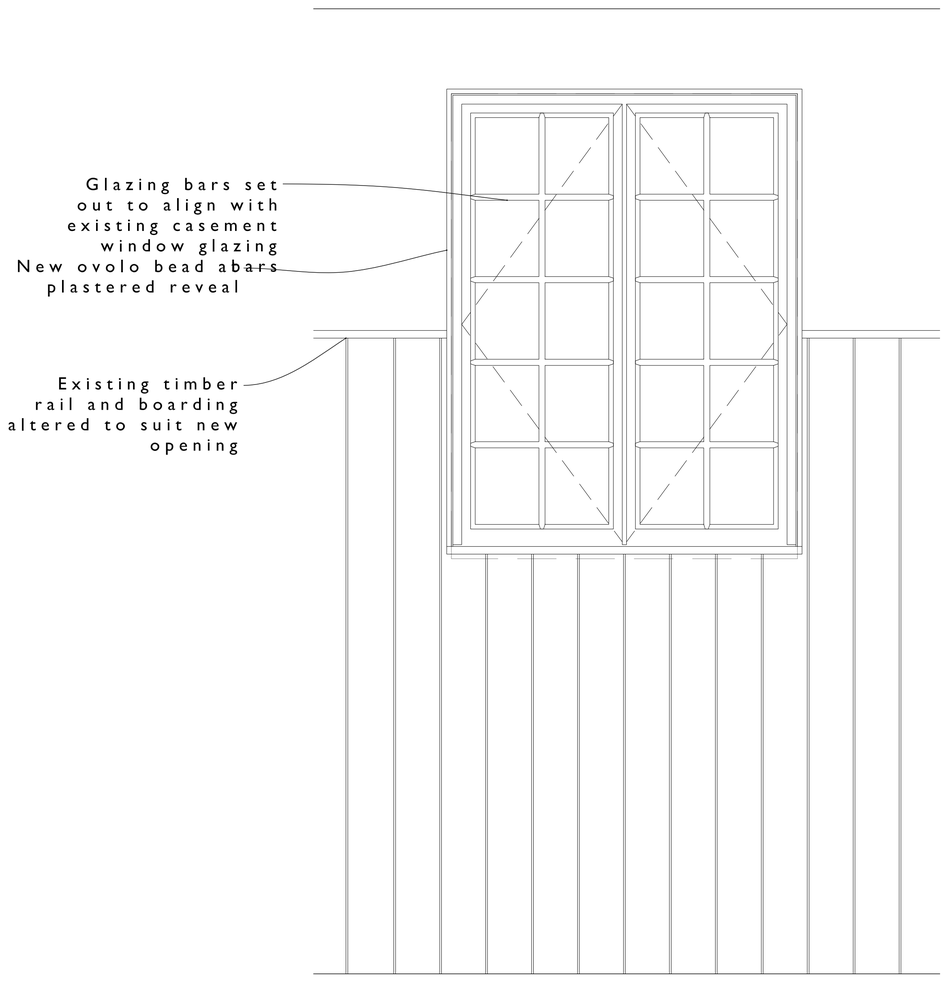

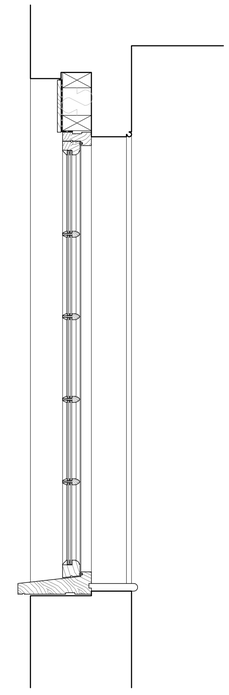

Plan, Elevation, Internal Elevation and Section

Rev.	DR.	CH.	Date	Notes
-	CSJ	GH	24.08.23	First Issue

PROJECT: Old Rectory Manningford Abbot

DRAWING: Proposed W0.1-0.2 Details - Sheet 1

DRAWING No.: 4285_22_P

SCALE: 1:10 @ A1, 1:20 @ A3

DATE: AUG 2023

N

llewellyn harker lowe

home barn, gatstrell, stewey lane, northend, bath, BA1 8EH Tel 01749 860022
email: architects@llewellynharker.com

© llewellyn harker architects 2022

Do not scale from this drawing use figured dimensions only