

North East Elevation

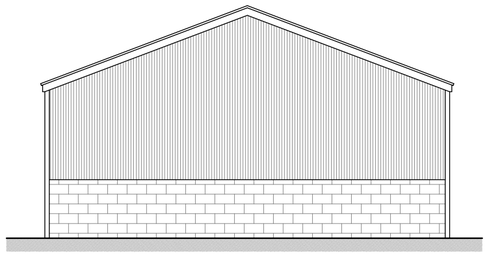

North West Elevation

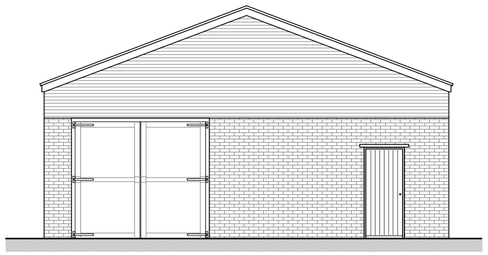

South East Elevation

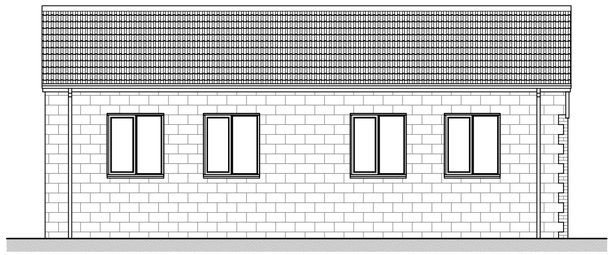

South West Elevation

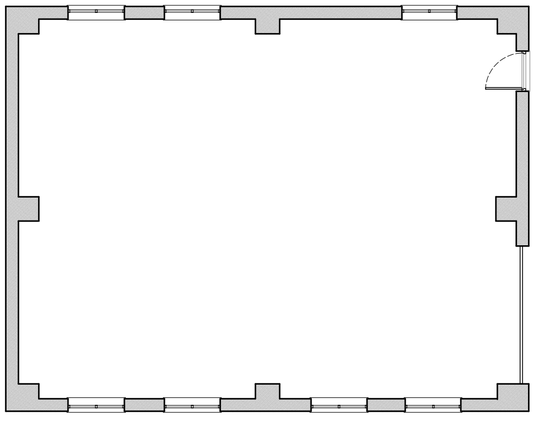

Floor Plan

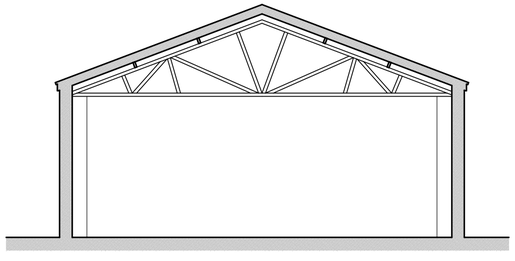

Section

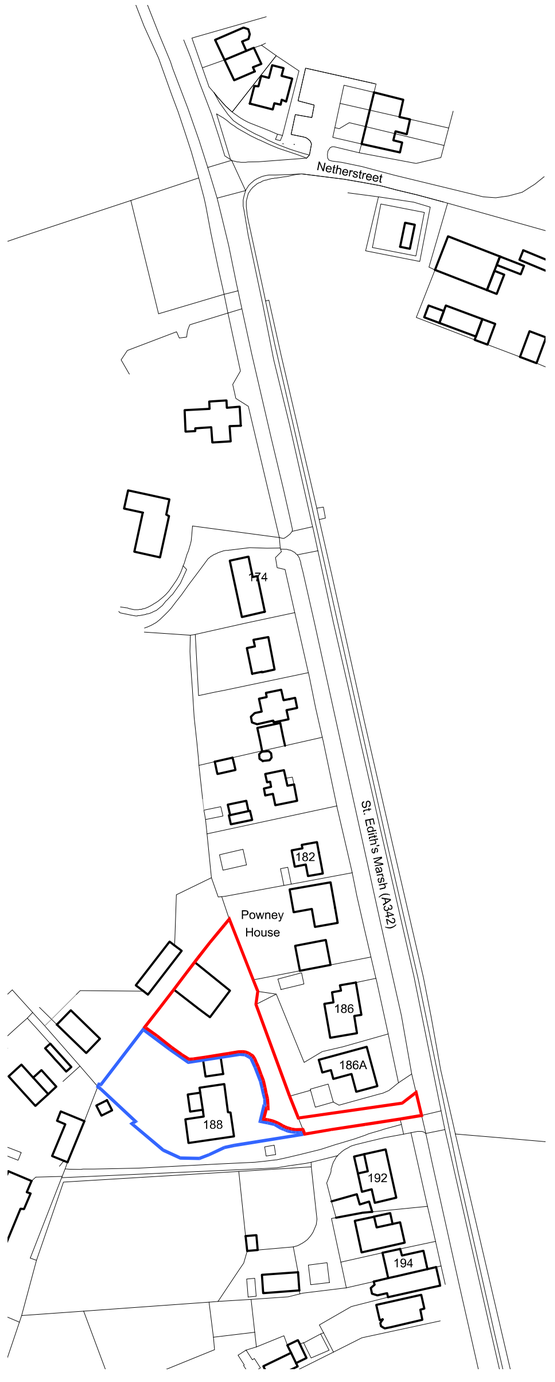

Location Plan 1:1250

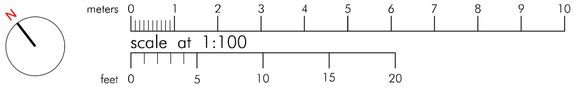

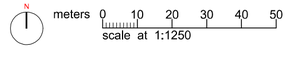

RIBA Chartered Practice

© This drawing is the Copyright of PKA Architects Ltd
Registered in England and Wales No 8605083.
Do not rely on Scaled Dimensions- work to figured dimensions only. If in doubt - ASK
All dimensions to be checked on site by contractor
Work to existing building features where appropriate
Any OS copyright data on this drawing is reproduced under licence

THE Green REGISTER OF CONSTRUCTION PROFESSIONALS

WIdh

FILE PATH C:\Users\tomdk\PKA Architects Ltd\TEAM PKA - Documents\Current Projects\1944 Cavill - St Ediths Marsh\04- Design\1944 - PLAN 2.dwg

DATE PRINTED Monday, 31 July, 2023

REVISIONS

CLIENT Mr and Mrs Cavill

SITE 188 St. Ediths Marsh

STATUS ISSUED FOR PLANNING APPLICATION

TITLE Survey | DRAWN tk | DATE 31-07-2023 | SCALE 1:100/ 1:1250@A2

DRAWING NUMBER S1 _ 1944 - PLAN 2.dwg

PKA ARCHITECTS

PKA Architects Ltd RIBA CHARTERED PRACTICE
Featherbrook, Whistley Road, Potterne, Devizes, Wiltshire. SN10 5TD
tel 01380-725688 email: peter@pka-architects.com www.pka-architects.com