EXISTING GROUND FLOOR PLAN

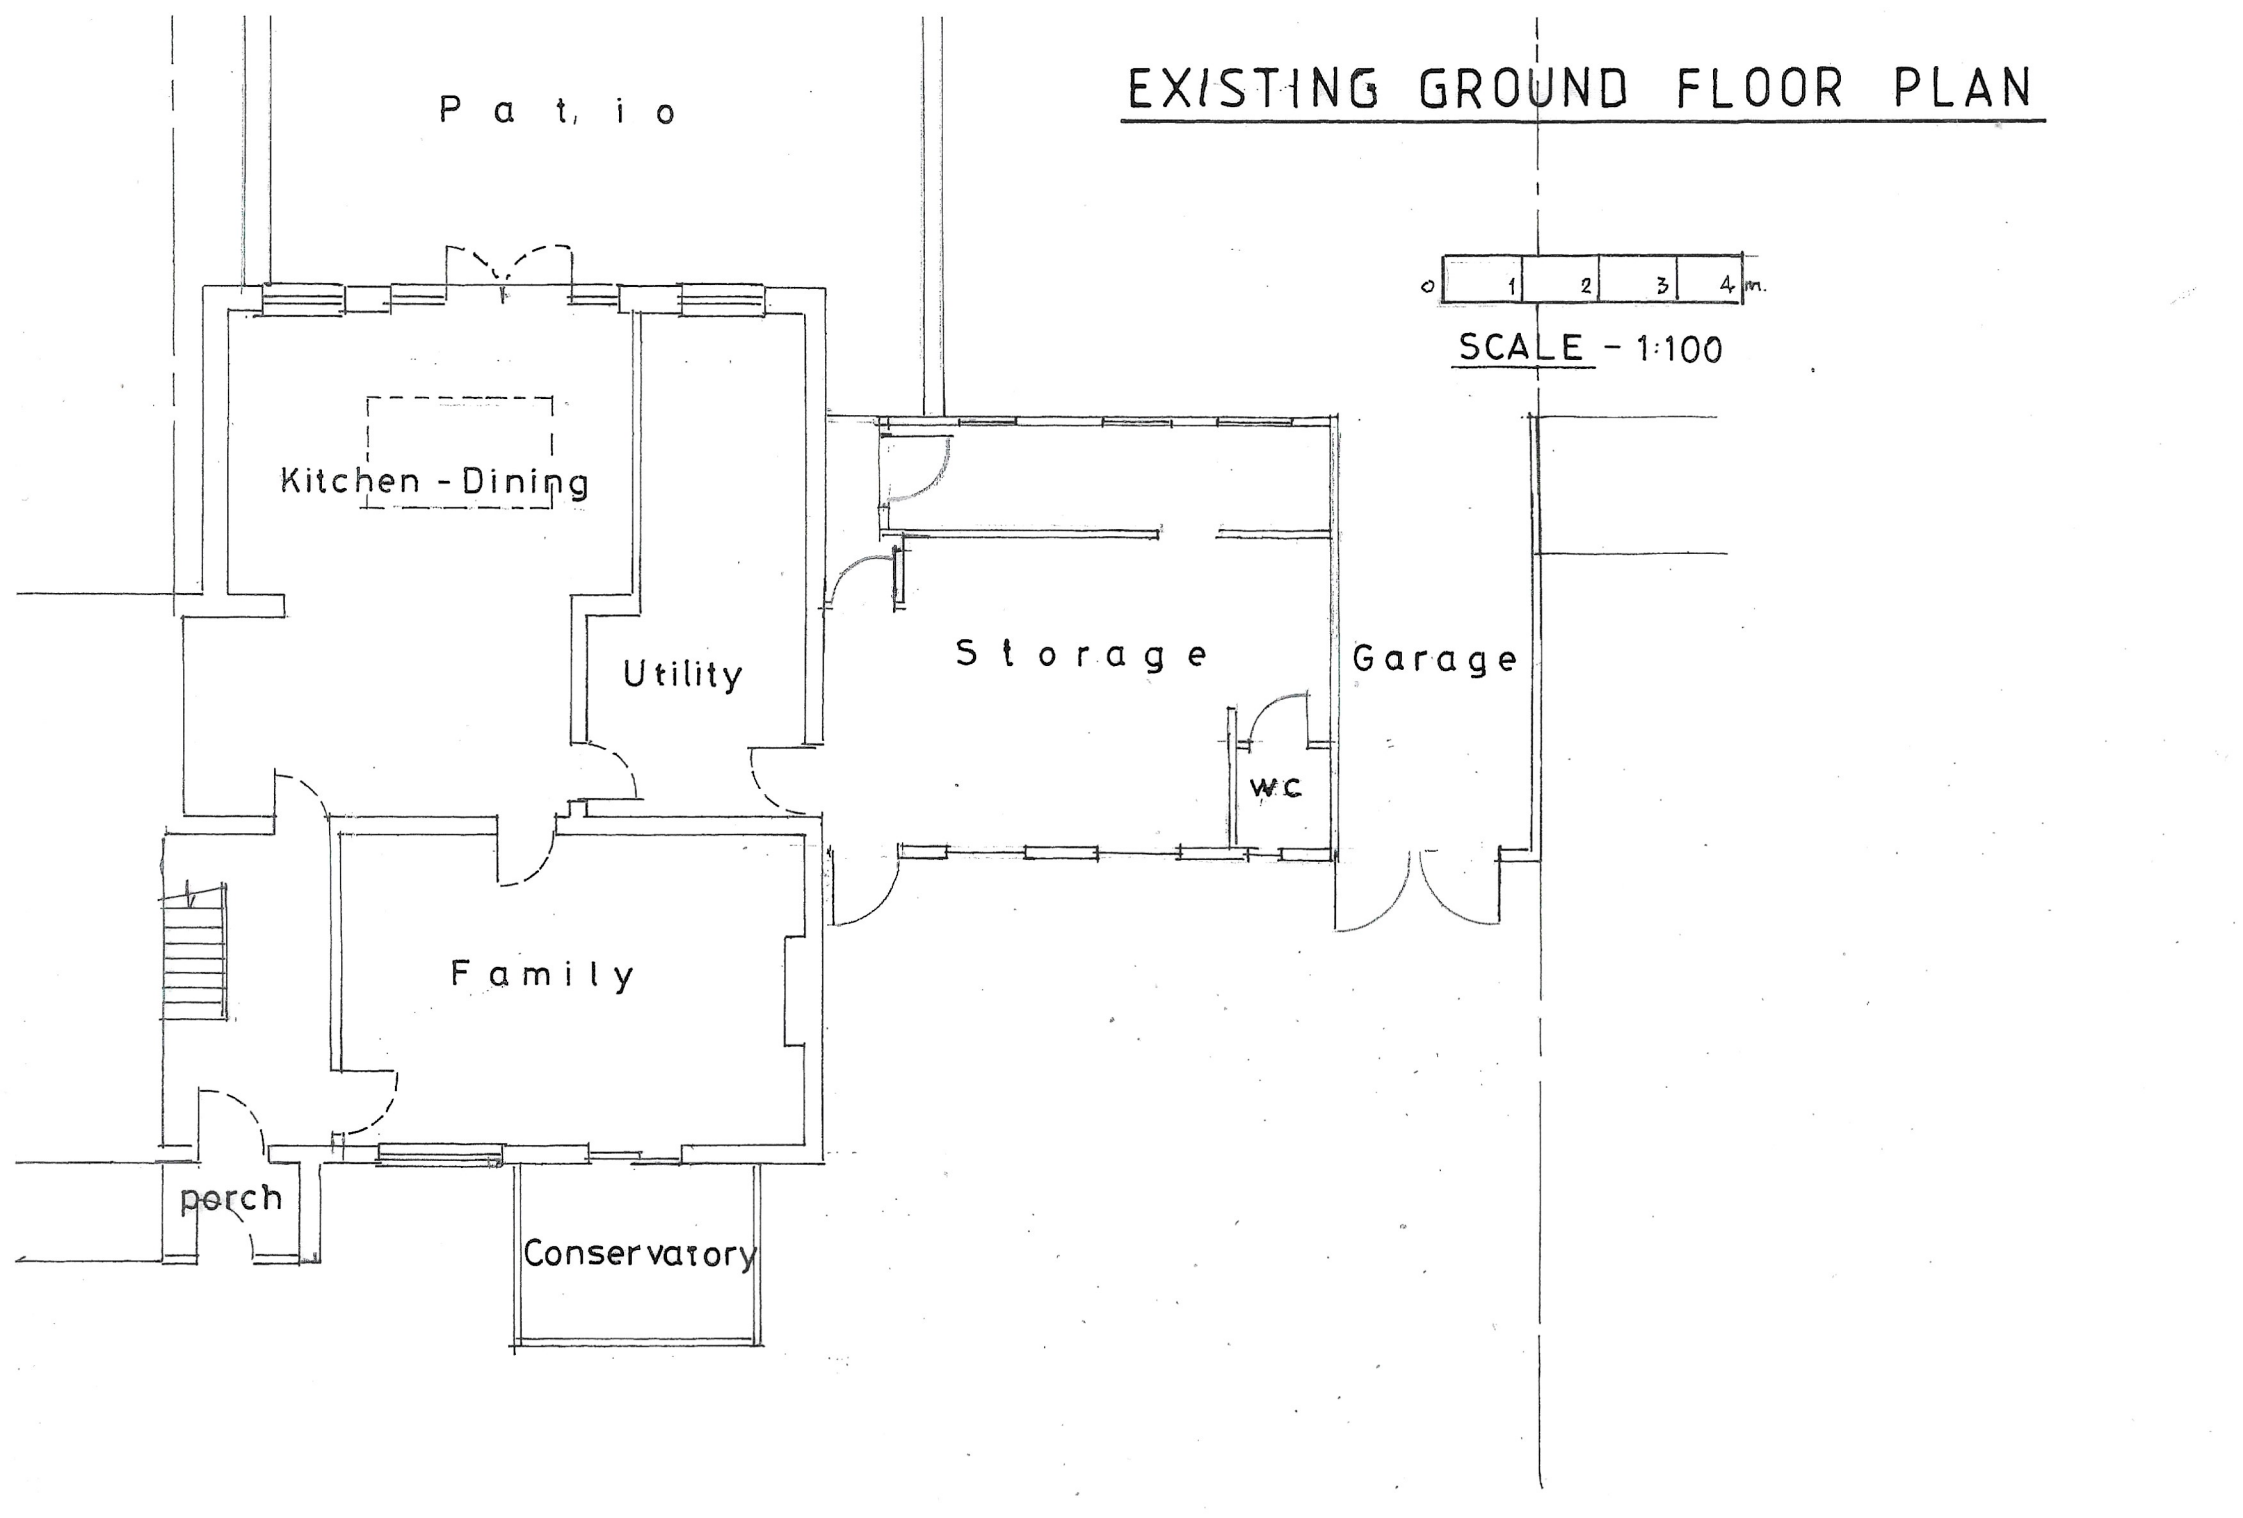

SCALE - 1:100