EXISTING ELEVATIONS

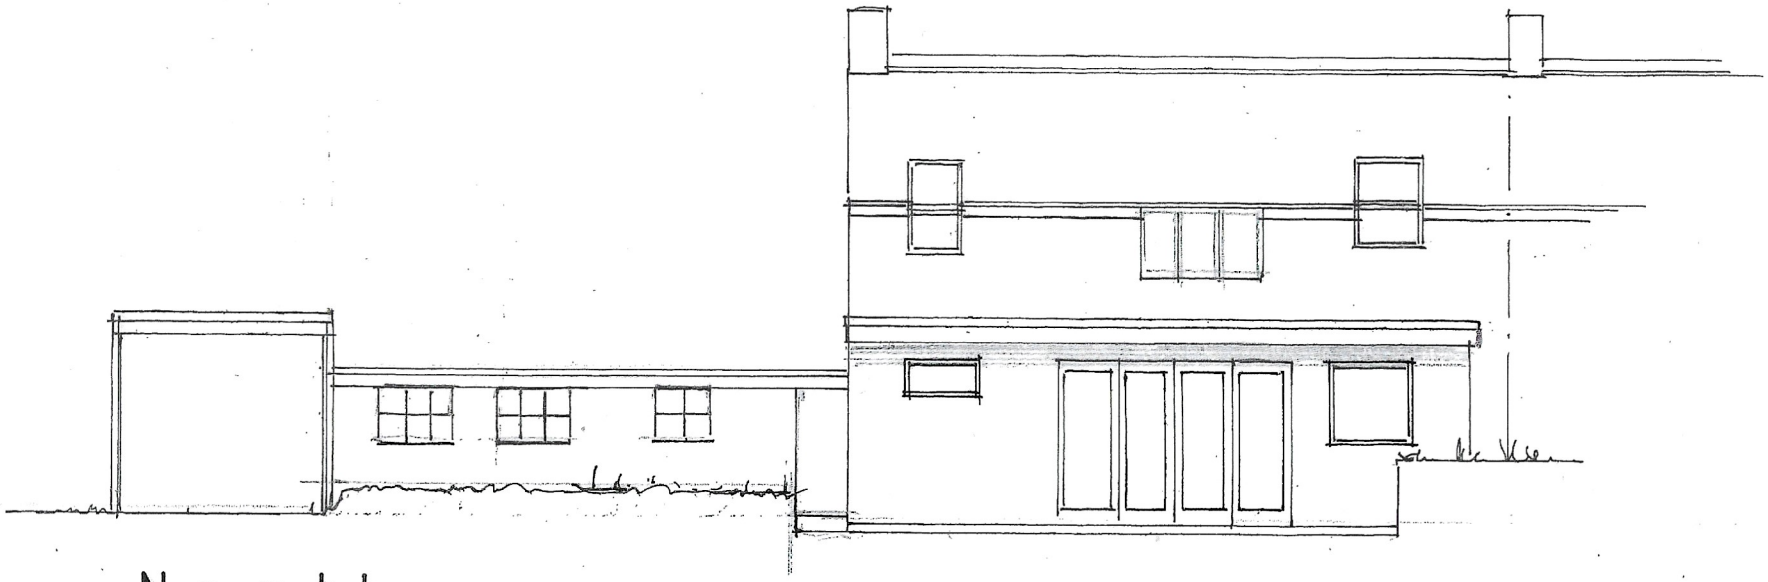

North

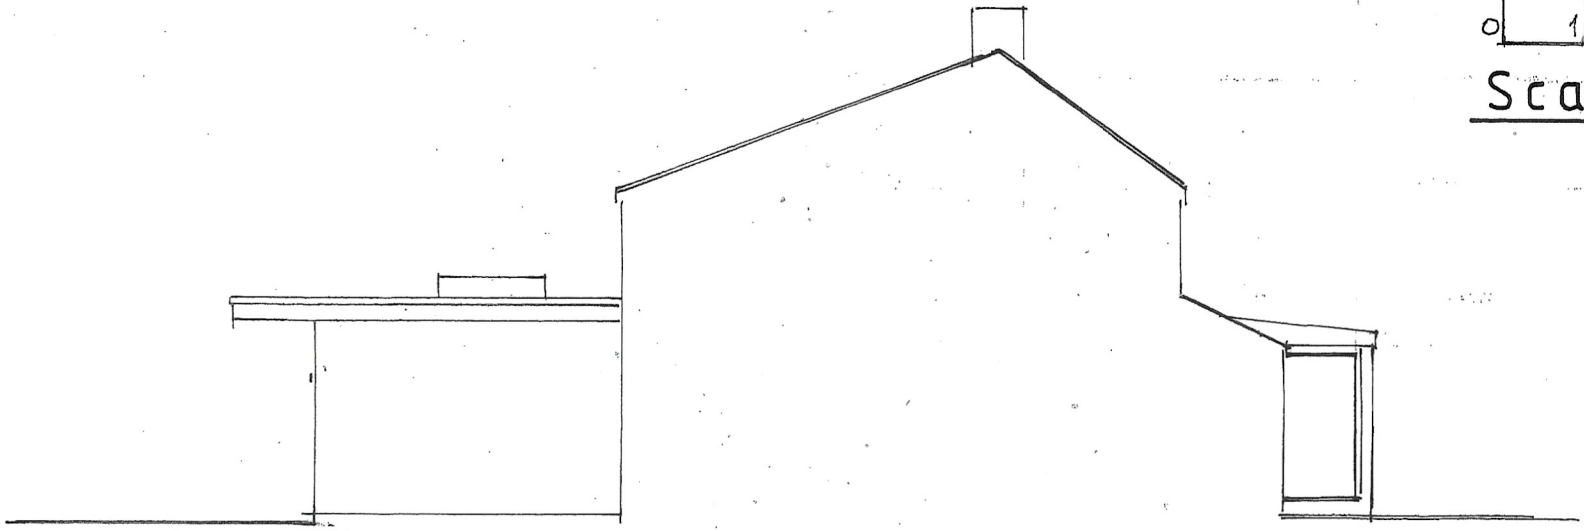

West

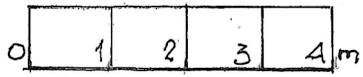

Scale – 1:100