PROPOSED ELEVATIONS



South

0 1 2 3 4 m.

Scale - 1:100

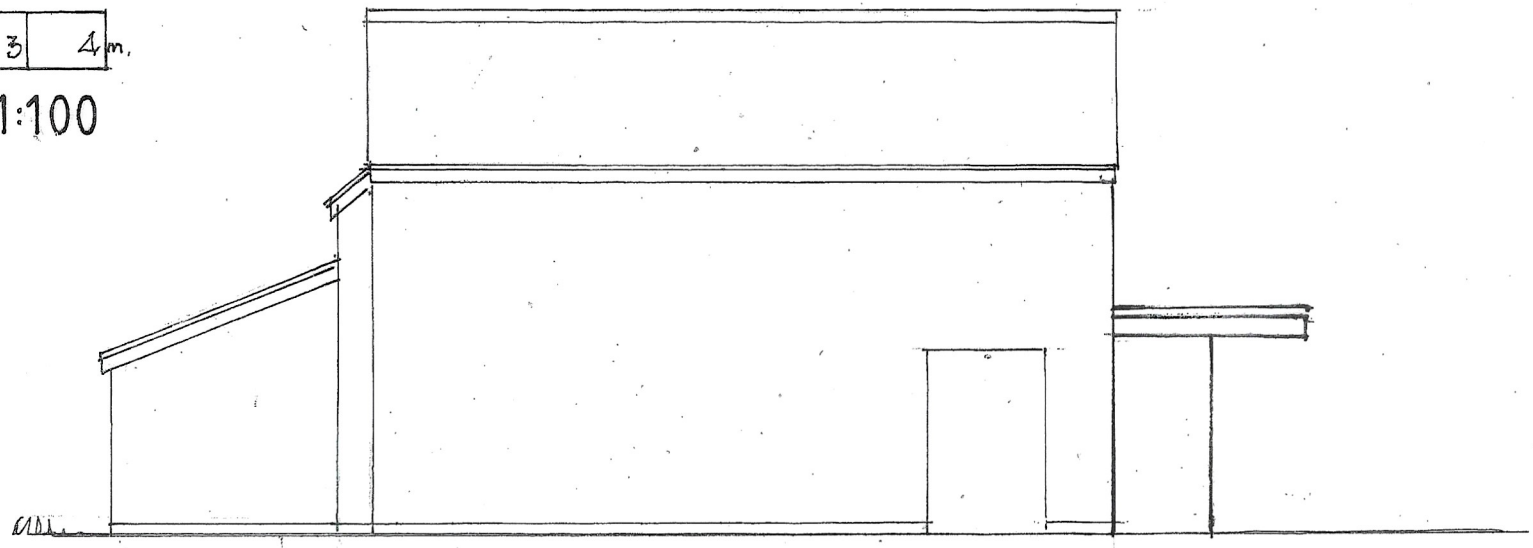

East