PROPOSED ELEVATIONS

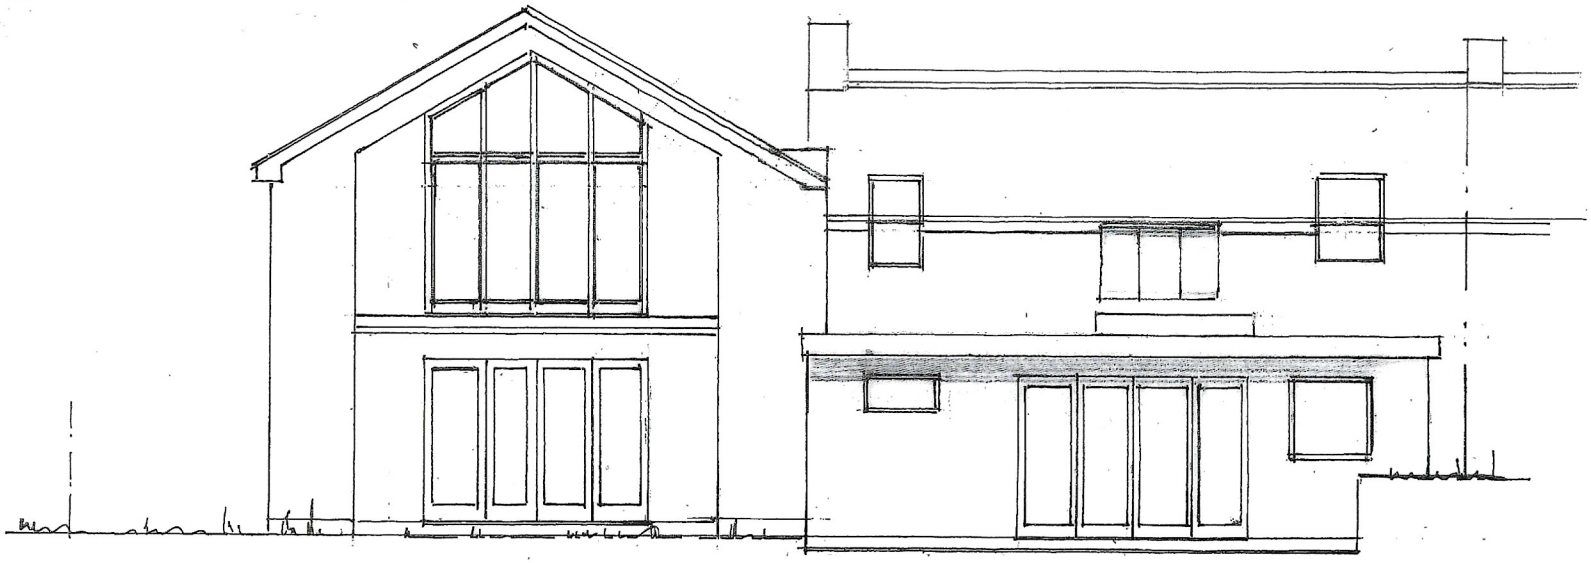

North

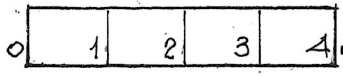

Scale - 1:100

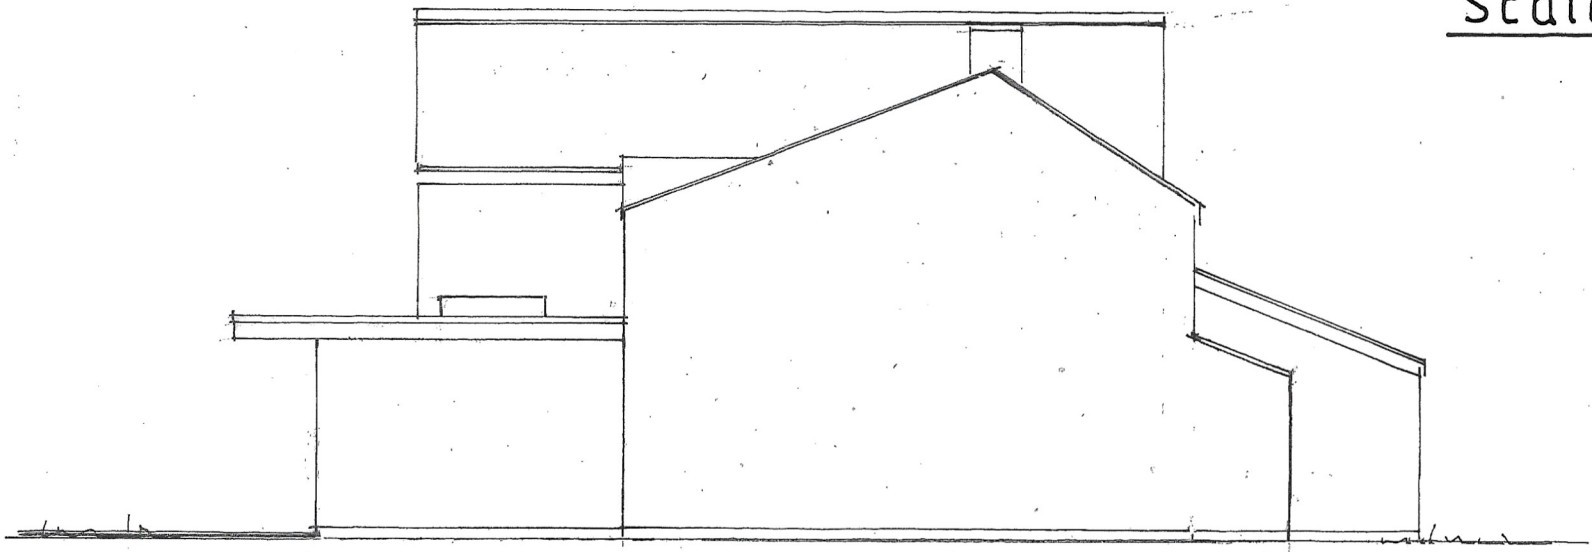

West