No responsibility is taken for measurements scaled off this drawing, unless otherwise stated. Use for reference purposes only.

Scale- 1:50

0m 5m

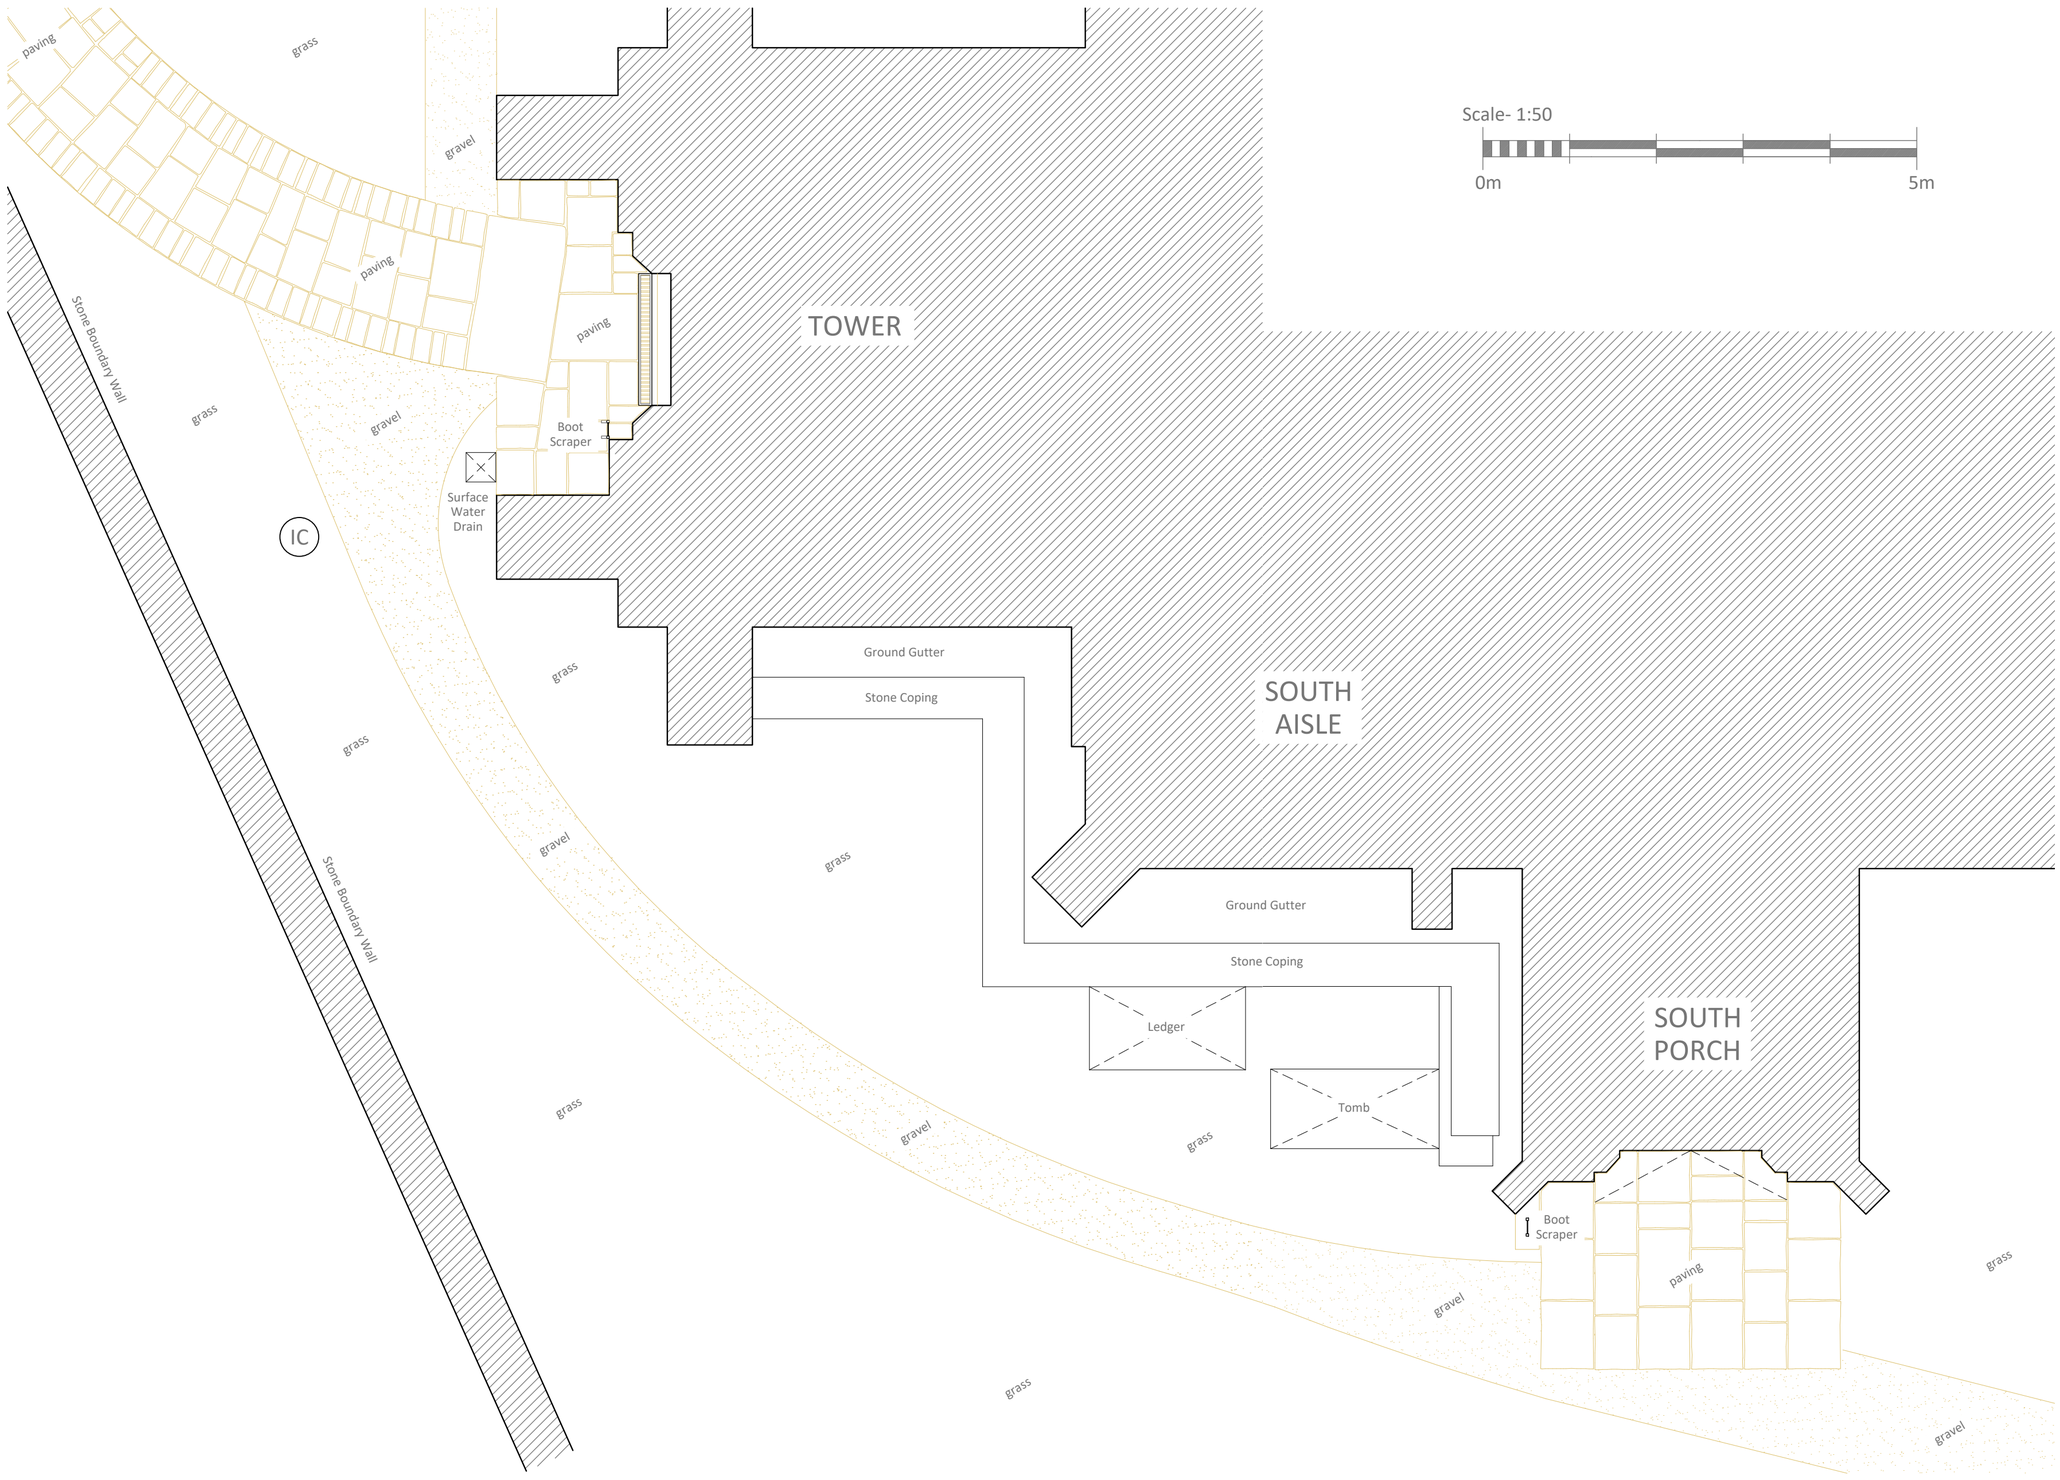

Path Layout
As Existing - Scale 1:50

Existing pennant paving up to the base of the tower to remain as existing as shown.

Existing compacted gravel path from the tower to the south porch to be carefully removed and new pennant stone path to be laid at a width of 1800mm wide (1000mm pennant paving with 400mm pennant cobbles to both sides) to match existing path to the north west of the churchyard and at the base of the tower.

New 150mm Type 1 MOT sub-base to be excavated and laid with membrane and new paving and cobbles bed and pointed in lime mortar to match existing. Existing grass to both sides of path to be retained and re-graded to suit new path layout.

Existing drain/grate and stone surround to be retained and new paving and cobbles set around as shown.

Existing tomb and ledger to be protected during the works using osb boarding and framing and this protection should remain in place until completion.

Existing drainage inspection cover to remain as existing and new path to be constructed up to/ around the cover as shown.

Existing paving and gravel path outside South Porch to remain as existing, existing boot scraper to be re-positioned to suit new path layout.

Dashed lines denote outline of existing compacted gravel path to be removed.

Path Layout
As Proposed - Scale 1:50

St John the Baptist Church Colerne

Path Proposals

CHEDBURN•CODD
CONSERVATION ARCHITECTS
Historic Building Consultants

Glove Factory Studios, 1 Brook Lane, Holt,
Bradford-on-Avon, Wiltshire BA14 6RL

T: 01225 859999 www.chedburn.com e: chedburn@chedburn.com

A	-
Project	St John the Baptist Colerne
Drawing	Path to South Porch As Existing & As Proposed
Stage	Planning
Drawing No.	019/30
Scale	1:50 @ A1
Date	Aug 2023