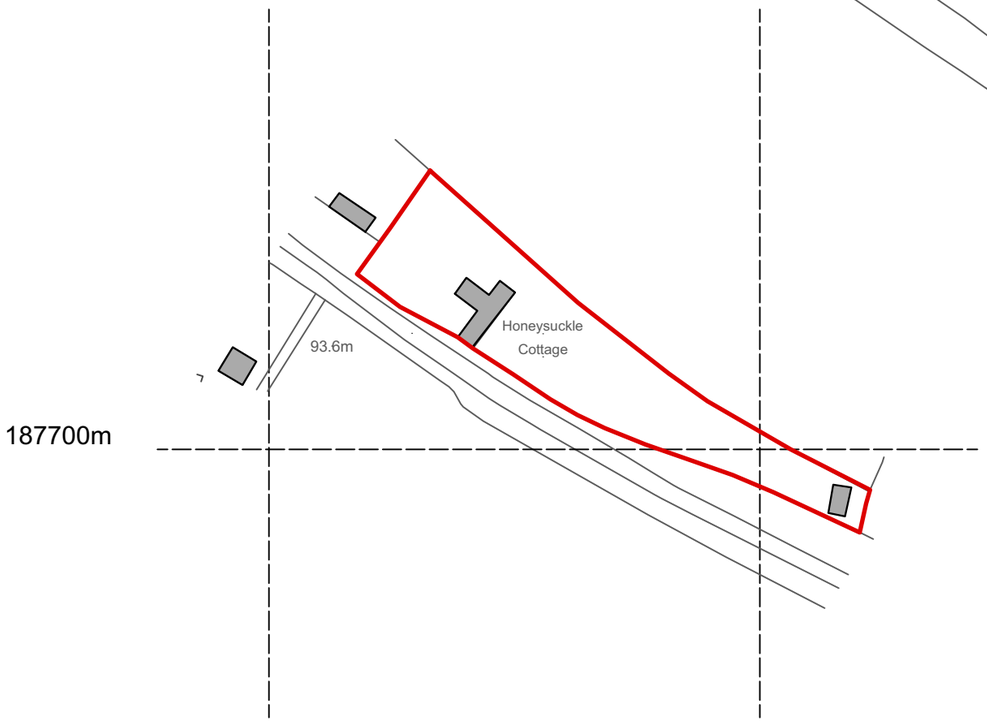

0 10 20 30 40 50 M

SITE LOCATION PLAN
SCALE 1:1250

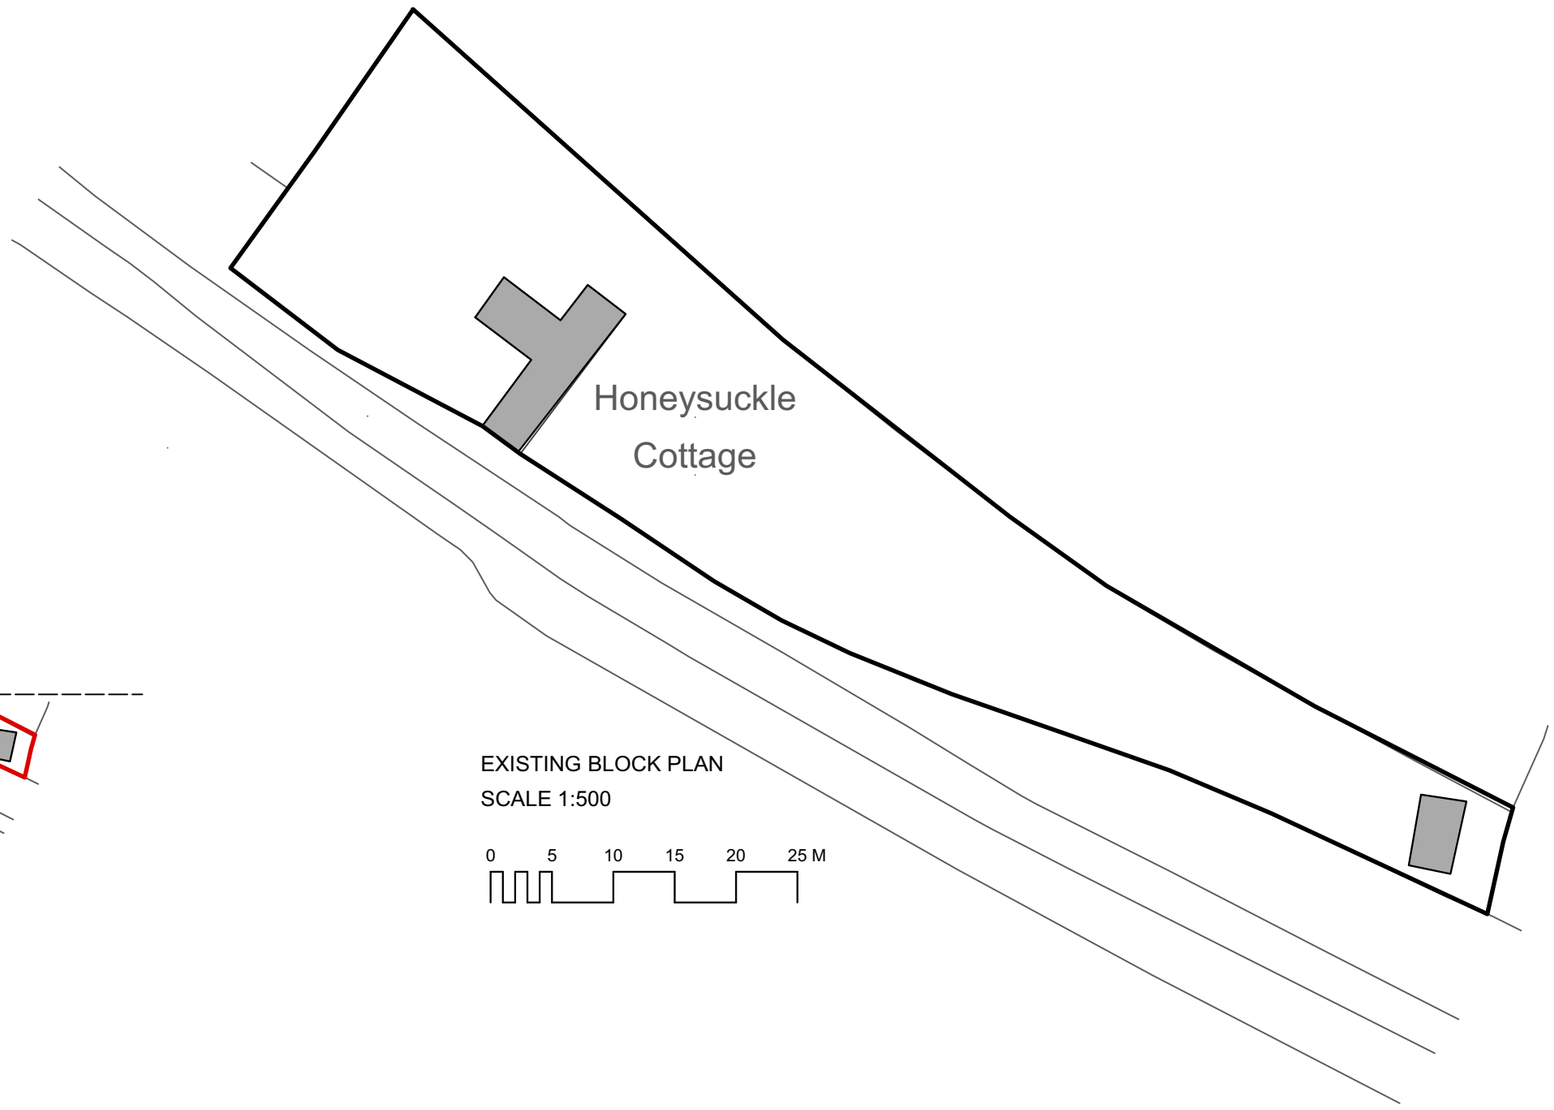

EXISTING BLOCK PLAN
SCALE 1:500

0 5 10 15 20 25 M

N

©Crown Copyright and database rights 2023 OS Licence no. AC0000849896

Rev:	In:	Date:	Comment:
-	-	-	
-	-	-	

CUSTOMHOUSE - STUDIO
West End Farm, West End, Foxham, SN15 4NB
Tel: 01249 740476 Mob: 07854 657134
email: sharon@customhouse.studio

1. Responsibility is not accepted for errors made by others in scaling from this drawing. All construction information should be taken from written dimensions only.

2. All dimensions must be checked on site and any discrepancies checked with the architect prior to manufacture, fabrication and/or installation

3. Unless shown otherwise all dimensions are to structural surfaces.

4. All works to be carried out in accordance with British Standards, EU Regulations, Codes of Practice and all statutory obligations.

Project: HONEYSUCKLE COTTAGE
GARSDON
MALMESBURY
SN16 9NP

Title/contents: SITE LOCATION PLAN & EXISTING BLOCK PLAN

Scale	Paper Size	Date	Drawn by
1:1250 1:500	A3	AUG 23	SW
Job.no.	**Type**	**Dwg.no.**	**Revision**
CHS 046	L	001	-