Head & Jamb

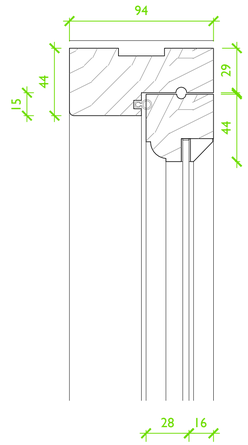

Glazing Bar

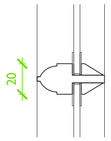

Window Board

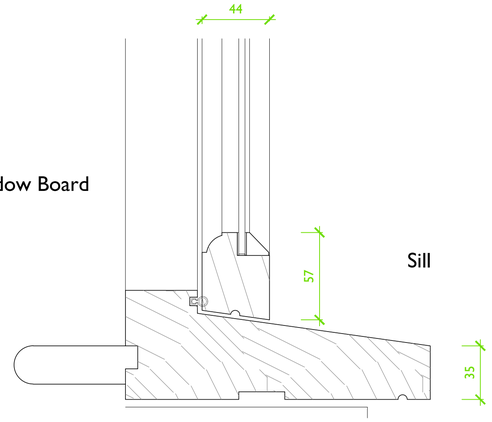

Sill

WINDOW SECTION

1:2 @ A1

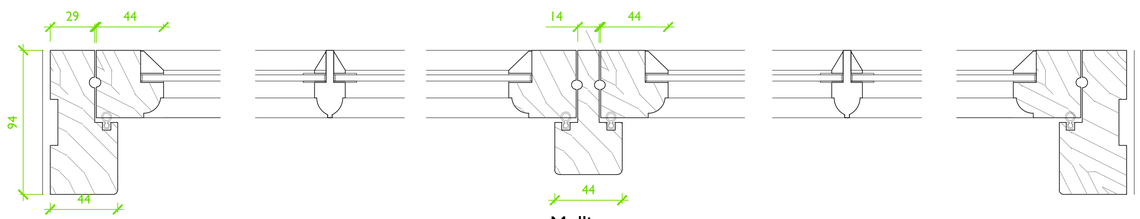

WINDOW PLAN

1:2 @ A1

0 100 200 300 400 500

1:2 @ A1

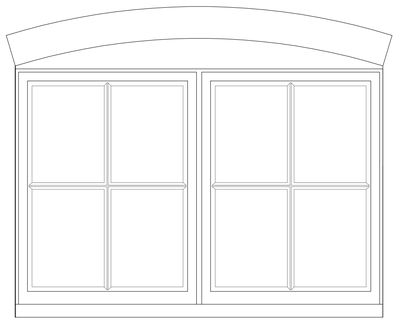

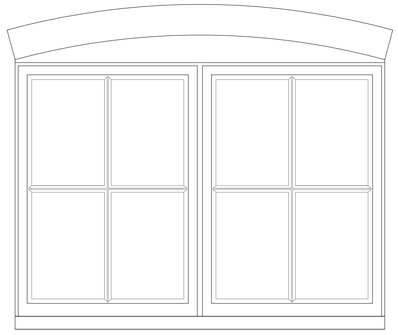

W 0.9

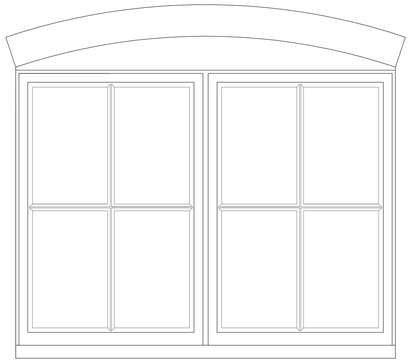

W 0.10

WINDOW ELEVATIONS

1:10 @ A1

0 500 1000 1500 2000 2500

1:10 @ A1

Rev.	DR.	CH.	Date	Notes
-	BH	GH	30.08.23	Issued for Planning

PROJECT: Lower Farm Cottages

DRAWING: Window Joinery Details

DRAWING No.: 4285 - 014

SCALE: As noted @ A1

DATE: July 2023

llewellyn harker lowe

home farm, east pennard, shepton mallet, BA4 6TT
email: architects@llewellynharker.com
Tel: 01749 860022

© llewellyn harker architects 2016