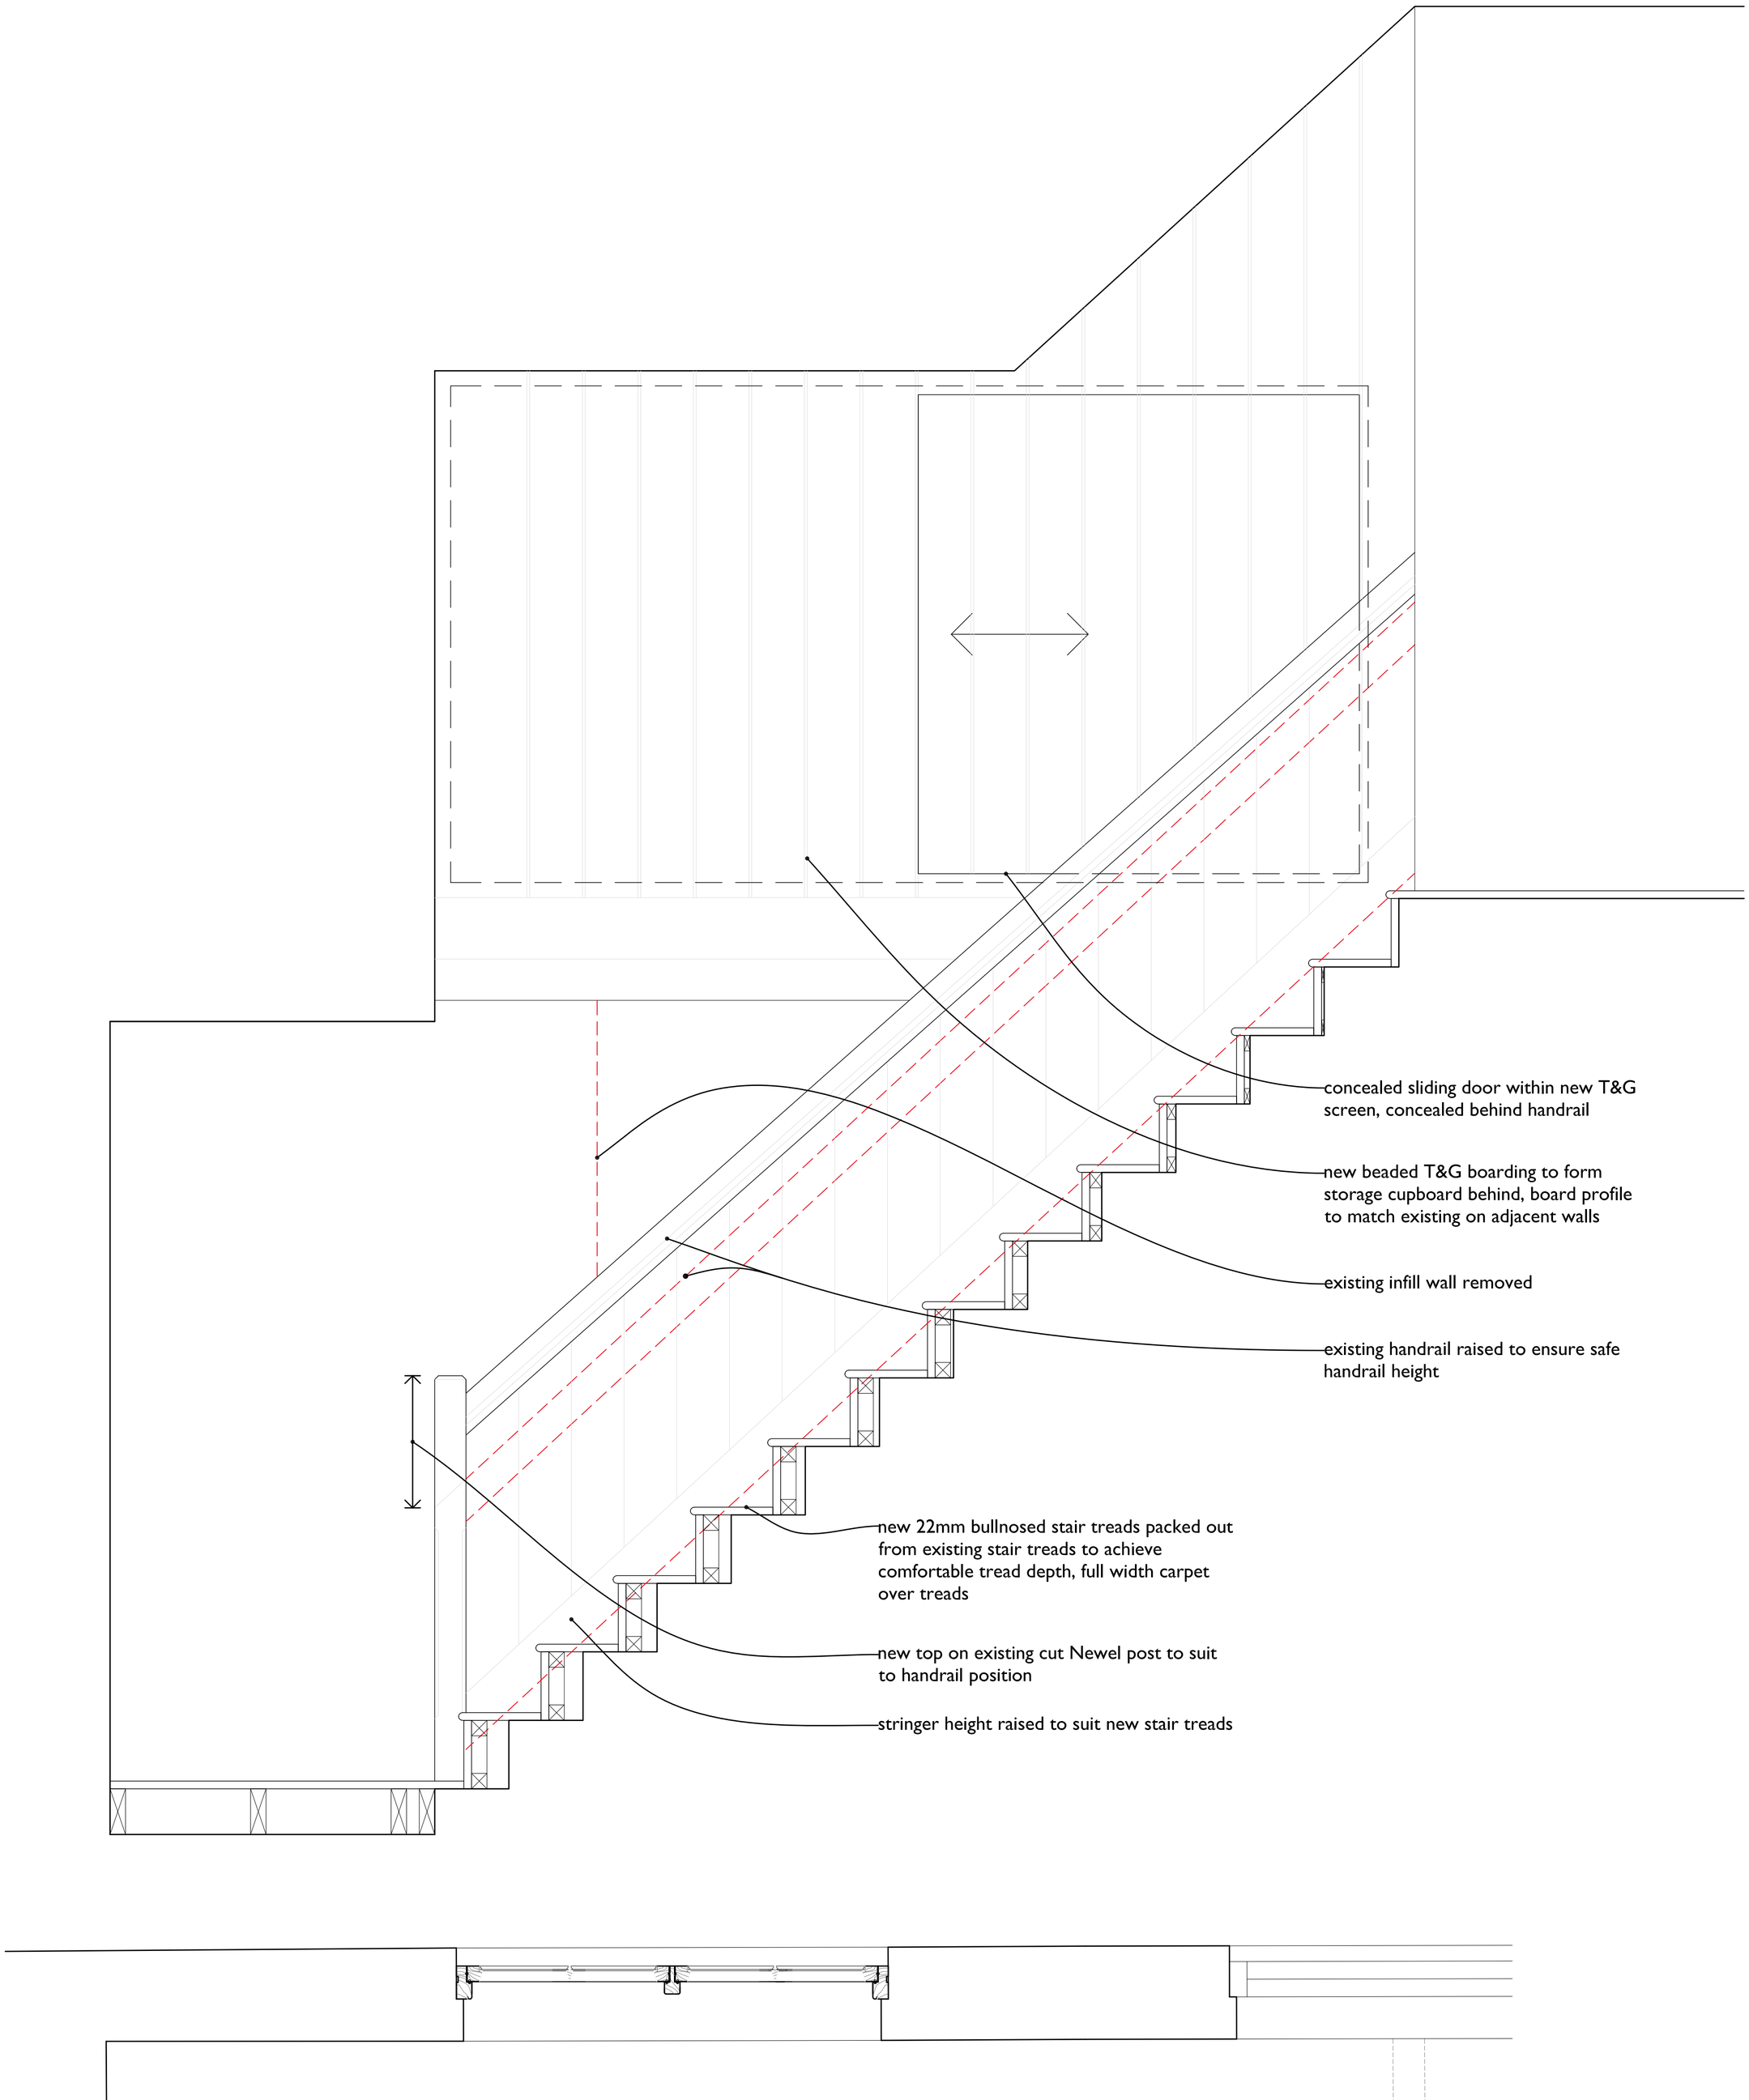

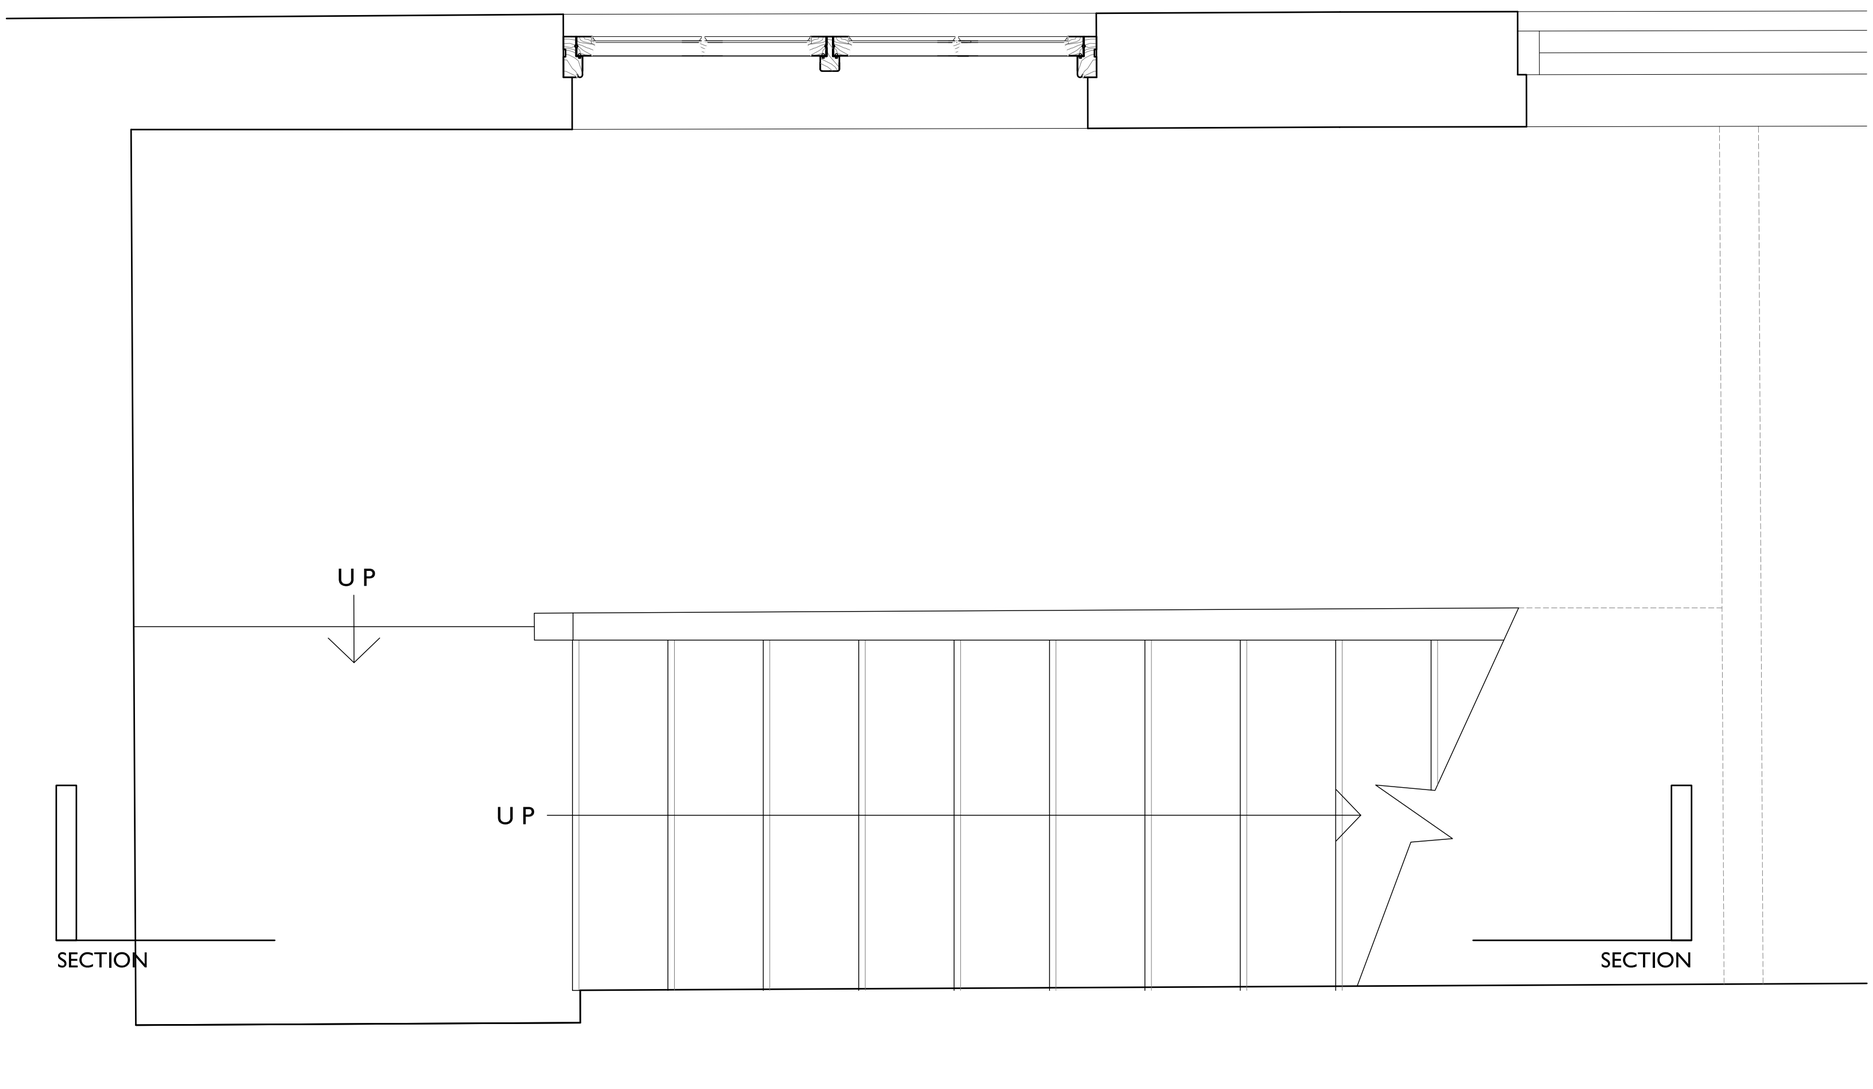

	EXISTING	PROPOSED
RISE	195mm	195mm
GOING	210mm	235mm
PITCH	43°	39°

0m 0.2m 0.5m 1m

Rev.	DR.	CH.	Date	Notes
-	SD	GH	18.08.23	First Issue

PROJECT: Lower Farm Cottages

DRAWING: Staircase Details

DRAWING No.: 4285 - 015

SCALE: 1:10 @ A1, 1:20 @ A3

DATE: August 2023

Ilewellyn harker lowe

home farm, east pennard, shepton mallet, BA4 6TT
email: architects@llewellynharker.com
Tel 01749 860022
© Ilewellyn harker architects 2016