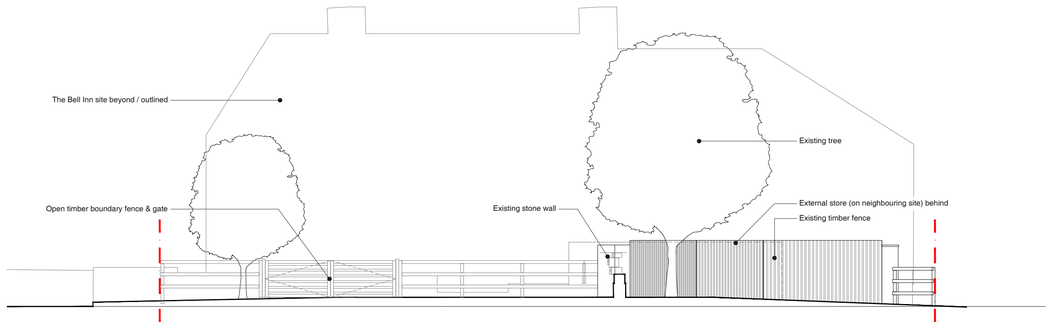

Existing West Elevation

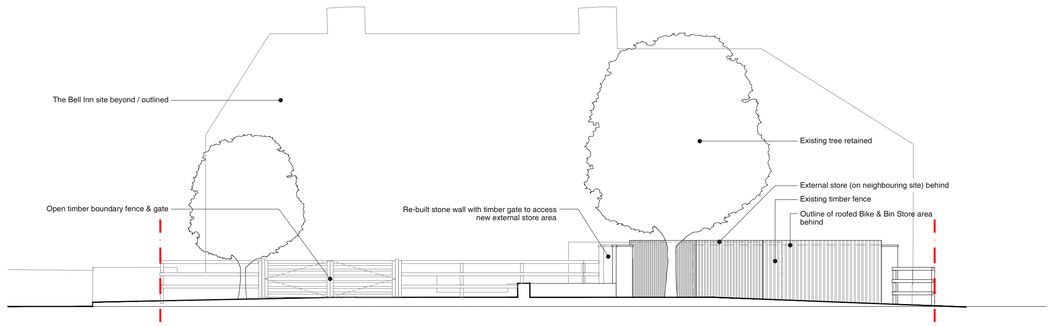

Proposed West Elevation

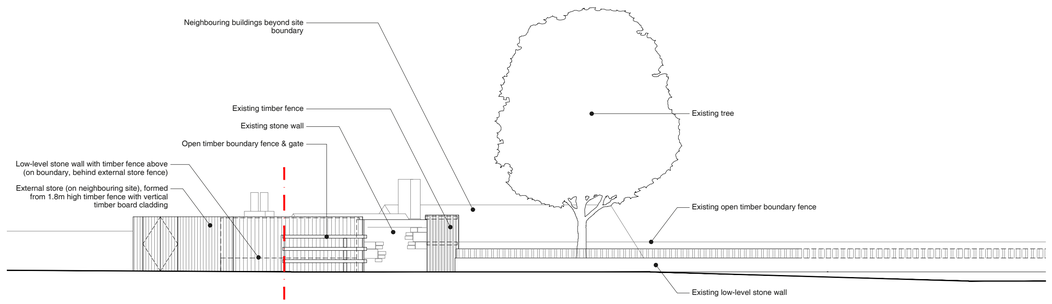

Existing North Elevation

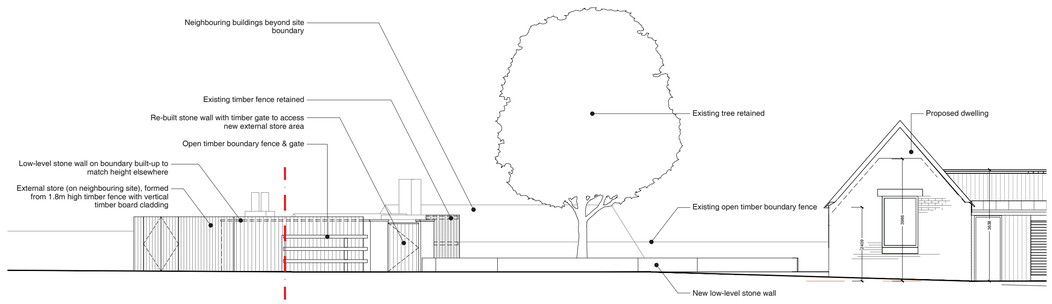

Proposed North Elevation

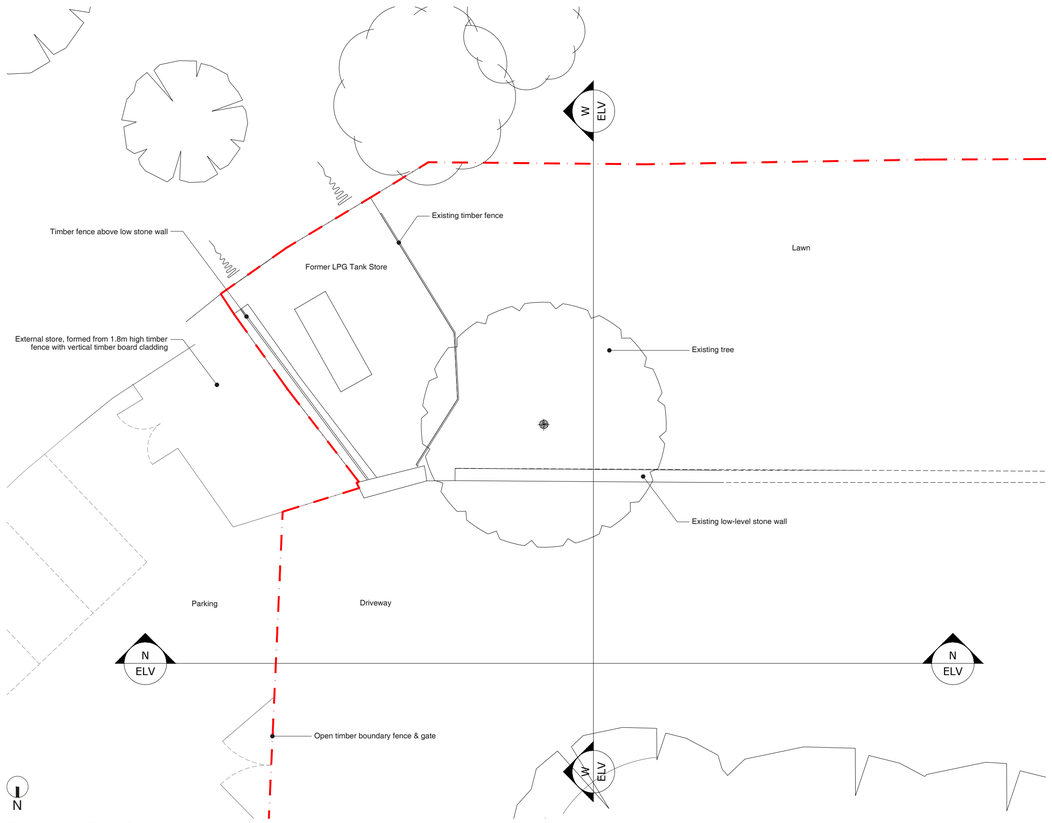

Existing Roof Plan

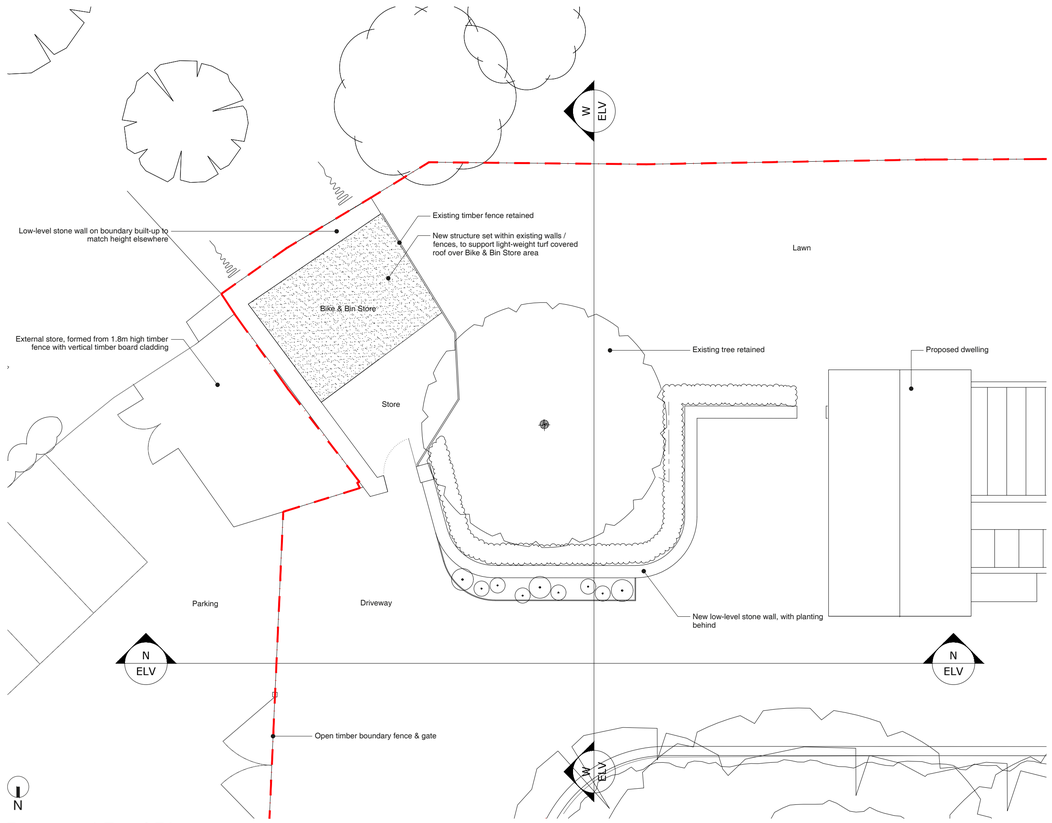

Proposed Roof Plan

Responsibility is not accepted for errors made by others in scaling from this drawing. Contractors must check all dimensions on site. Discrepancies must be reported immediately to the architect before proceeding. This drawing is copyright ©2022 Nash Partnership. All rights reserved.

Rev.	Date	Notes	Init.
P1	17/11/22	Planning Issue	CH
P2	21/08/23	Planning Amendment - Garage & ASHP relocated	KB

CDM Regulations

Site services not surveyed

Drawing Scale 1:100 @ A1

0 5 10m

nash partnership

Bath : 01225 442424 | 23a Sydney Buildings, Bath, BA2 6BZ
Bristol : 0117 3327560 | 25 King Street, Bristol, BS1 4PB

www.nashpartnership.com
mail@nashpartnership.com

PLANNING

Job Number	Drawing Number	Revision
19131	L014	P2

Project

Land adj to The Bell Inn, Seend

Title

Existing & Proposed External Store

Drawn by	Project Manager
CH	KB
Scale	**Date created**
1:100 @ A1	17/11/22

P:\2023 Jobs\23081 Bell Inn_Seend\Draw\23081_L014_A Existing & Proposed External Store.dwg