


ELEVATIONS:

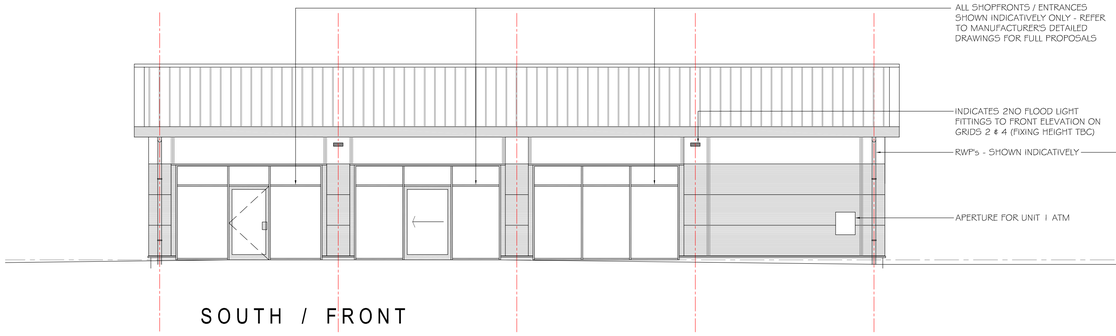


SOUTH / FRONT

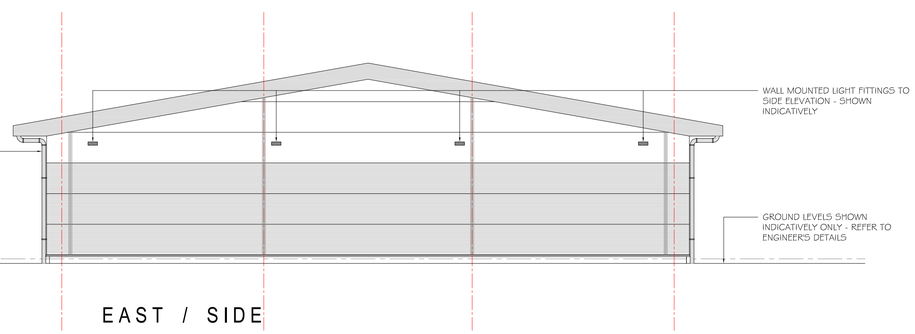

EAST / SIDE

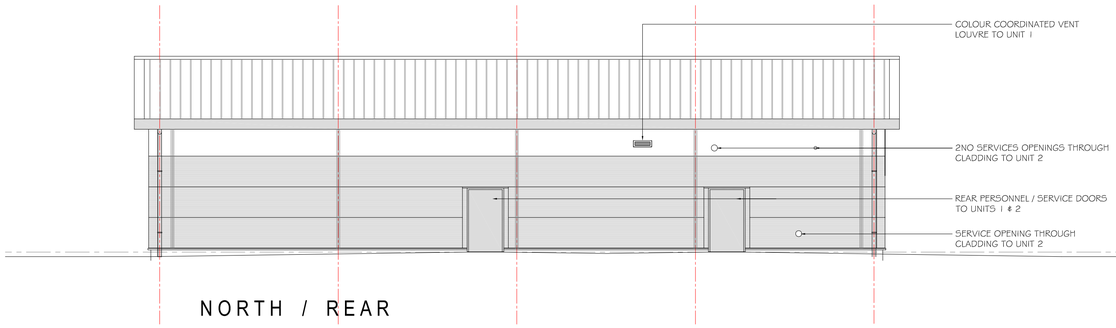

NORTH / REAR

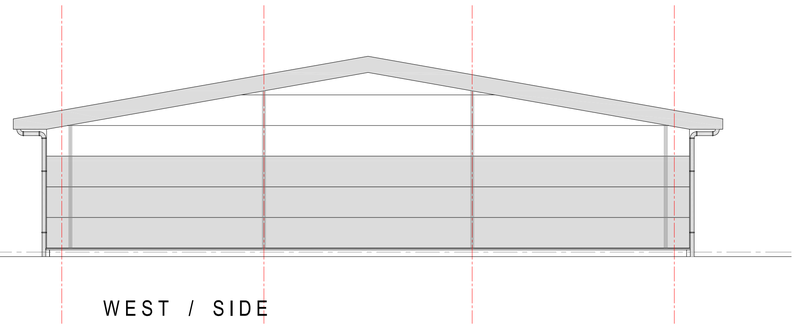

WEST / SIDE

NOTES:

ELEVATIONS ARE TO GENERAL ARRANGEMENT LEVEL ONLY - REFER TO CLADDING DRAWINGS FOR FULL DETAILS.

MATERIALS:

WALLS - TATA TRIMAPANEL MICRORIB 1000. LOW-LEVEL, COLOURMERLIN GREY HPS 200 ULTRA. HIGH LEVEL, COLOUR WHITE HPS 200 ULTRA

ROOF - TATA TRISOMENT 333 PTOFILED METAL CLADDING, COLOUR GOOSEWING GREY

FLASHING ETC - ALL FLASHINGS, TRIMS ETC, INCLUDING VERGE, SOFFIT, PROJECTING EAVES AND DOWNPIPES IN MERLIN GREY (RAL 180 40 05)

ALUMINIUM FRAMED SHOPFRONTS / ENTRANCE DOORS INCLUDING STEEL SECURIDITY DOORS TO SERVICE YARD - COLOUR ANTHRACITE GREY (RAL 7016)

SCALE 1:5 — 0, 50, 100, 150, 200 mm
SCALE 1:10 — 0, 100, 200, 300, 400 mm
SCALE 1:20 — 0, 200, 400, 600, 800 mm
SCALE 1:50 — 0, 0.5, 1, 1.5, 2 m
SCALE 1:100 — 0, 1, 2, 3, 4 m
SCALE 1:200 — 0, 2, 4, 6, 8 m
SCALE 1:500 — 0, 5, 10, 15, 20 m
SCALE 1:1250 — 0, 10, 20, 30, 40, 50 m

REV:	DATE:	DESCRIPTION:	DR	CHK
A	27.07.2023	SIDE ELEVATION LIGHT FITTINGS INDICATED	-	-

OTHER THAN FOR THE PURPOSES OF PLANNING, DO NOT SCALE THESE DRAWINGS. USE WRITTEN DIMENSIONS ONLY. ALL DIMENSIONS TO BE CHECKED ON SITE PRIOR TO COMMENCEMENT OF WORK.

THIS DRAWING IS THE COPYRIGHT OF SIMPSON HILDER ASSOCIATES AND MAY NOT BE REPRODUCED, COPIED OR ALTERED IN ANY WAY WITHOUT WRITTEN AUTHORITY.

SIMPSON HILDER
ASSOCIATES LIMITED
67a High Street Lyndhurst
Hampshire SO43 7BE
T: 023 80 283798
F: 023 80 283688
E: sha@simpsonhilder.co.uk
www.simpsonhilder.co.uk

G.A. ELEVATIONS

DRAWING STATUS: CONSTRUCTION

PROPOSED DEVELOPM'T
STONEHENGE RETAIL P'K
THE PACKWAY
LARKHILL
WILTS, SP4 8PZ

DATE:	DRAWN BY:	
JULY 2023	GL	
SCALE @ A1: 1:100	CHECKED: -	DATE CHECKED: -
JOB NO.: 9680	DRAWING NO.: 411	REVISION: A