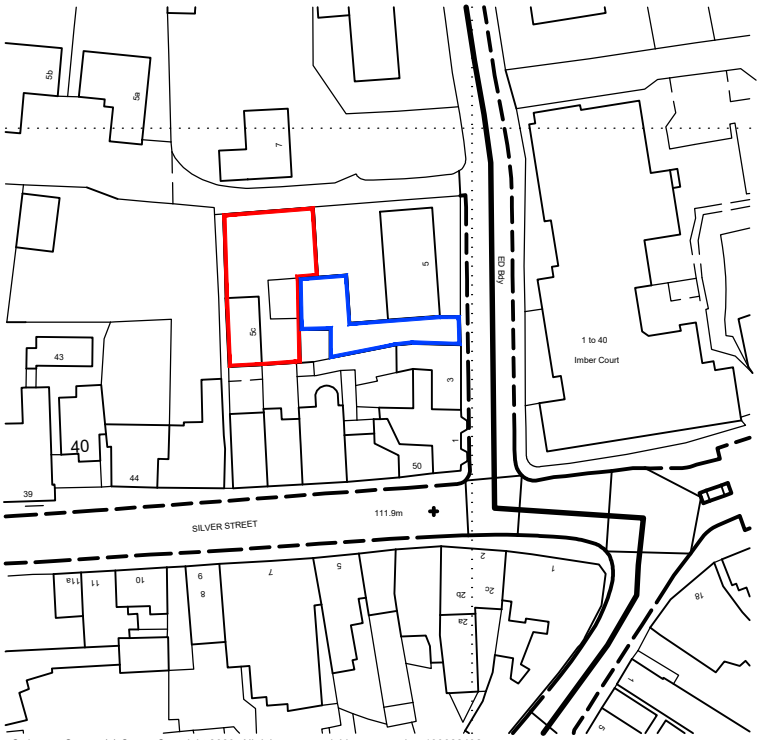

Ordnance Survey (c) Crown Copyright 2023. All rights reserved. Licence number 100022432

METRES

0 25 50 75 100

N

BRIMBLE LEA

Chartered Planning Consultants & Architects

Unit 3, Kingsmead Business Park,
Gillingham, Dorset, SP8 5FB

T (01747) 823232 www.brimblelea.com

PROJECT
The Coach House, 5c Ash Walk, Warminster, BA12 8PY.

SCALE 1:1250 @ A4

DRAWING ORIGINATOR DWR

DATE 04.08.23

DRAWING No. 23068-2

REVISION