Rev	Drn	Date	Description
-	-	-	-



North East Elevation 1:100

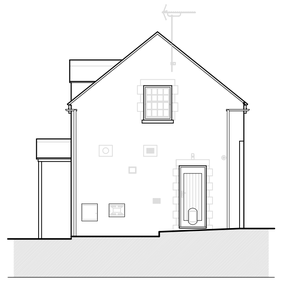

North West Elevation 1:100

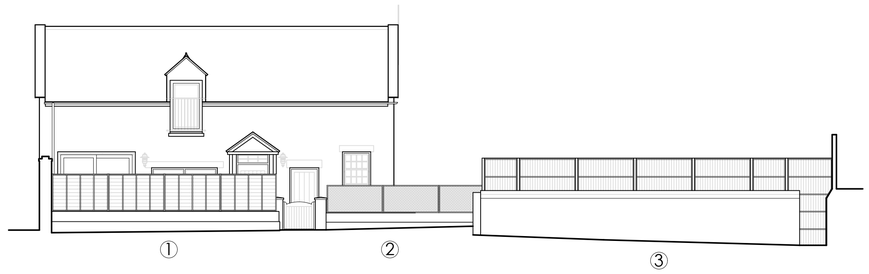

North East Elevation (Fences) 1:100

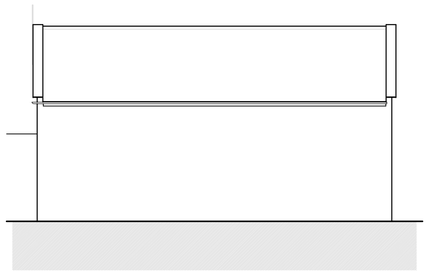

South West Elevation 1:100

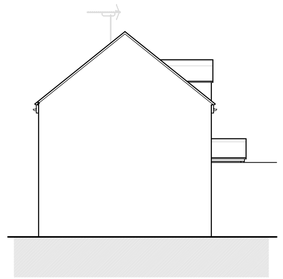

South East Elevation 1:100

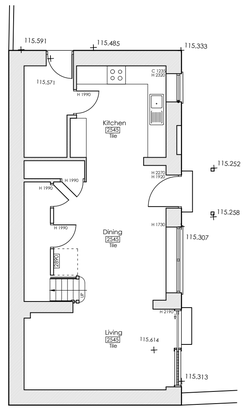

Ground Floor Plan 1:100

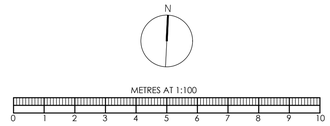

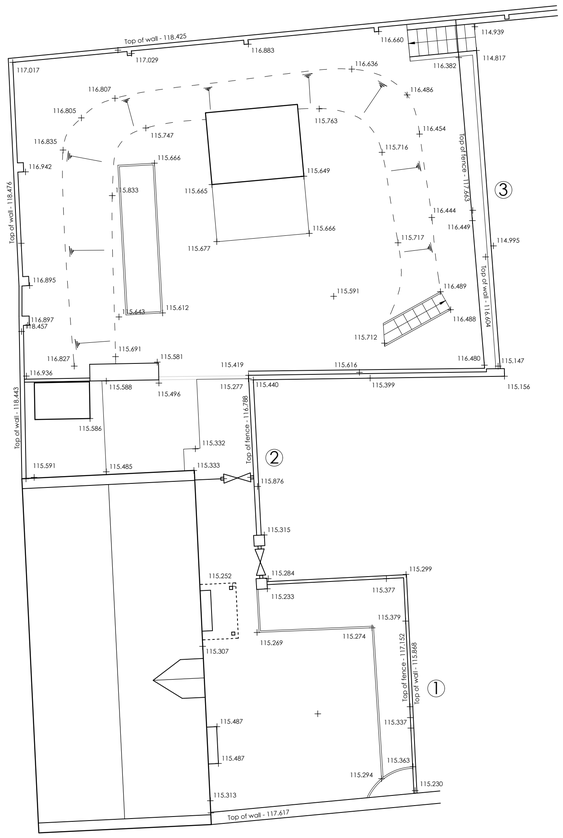

Site Survey 1:100

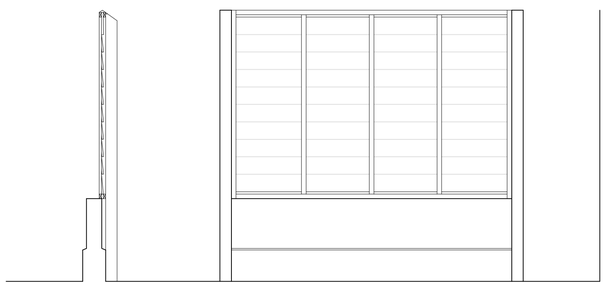

① Post and Panel Fence Section and Elevation 1:100

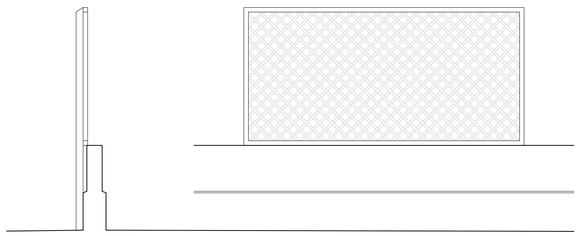

② Trellis Fence Section and Elevation 1:100

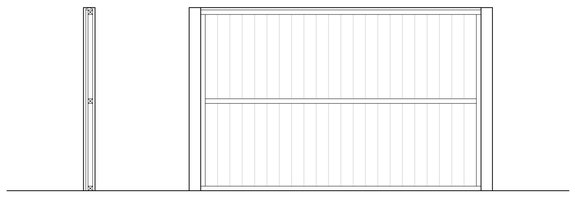

③ Close Boarded Fence Section and Elevation 1:100

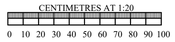

BRIMBLE LEA
Chartered Planning Consultants & Architects
Unit 3, Kingsmead Business Park,
Gillingham, Dorset, SP8 5FB
T (01747) 823232 www.brimblelea.com

PROJECT
The Coach House,
5c Ash Walk,
Warminster,
BA12 8PY.

DRAWING
Existing Site Survey,
Plans and Sections.

SCALE 1:100 @ A1

DRAWING ORIGINATOR RR

DRAWING No. 23068 - 1

REVISION

DATE 20.07.2023