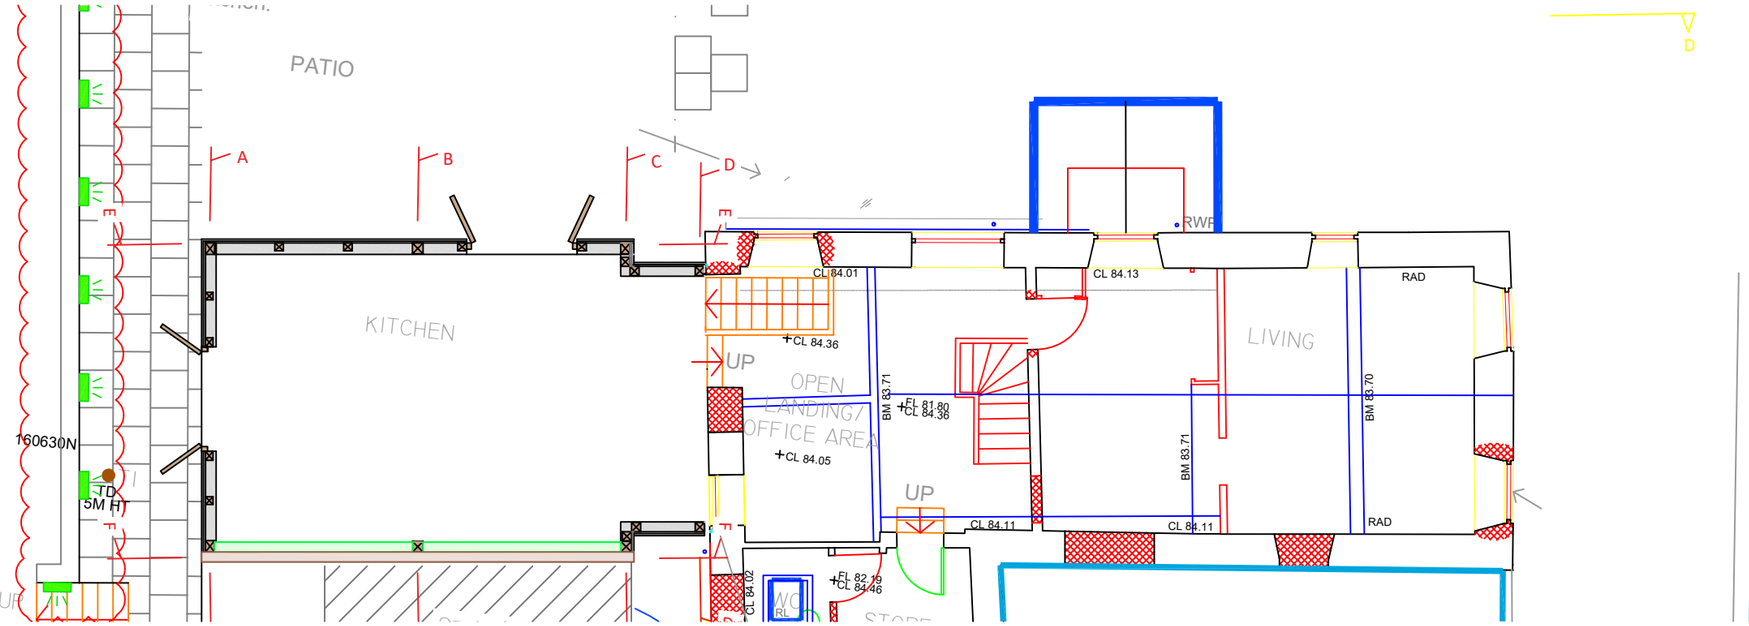


5000

Premier Oak Buildings

Urgashay Farm
Yeovil, BA22 8HH

CLIENT
Uplands Cottage

JOB
Extension

TITLE
Porch Plan

SCALE
1:100@A3

DATE
28.07.2023

DRAWING No.
012

REVISION