© SIMON MORRAY-JONES. ALL DIMENSIONS TO BE CHECKED ON SITE BEFORE WORK COMMENCES. ANY DISCREPANCIES TO BE REPORTED TO THE ARCHITECT. DO NOT SCALE

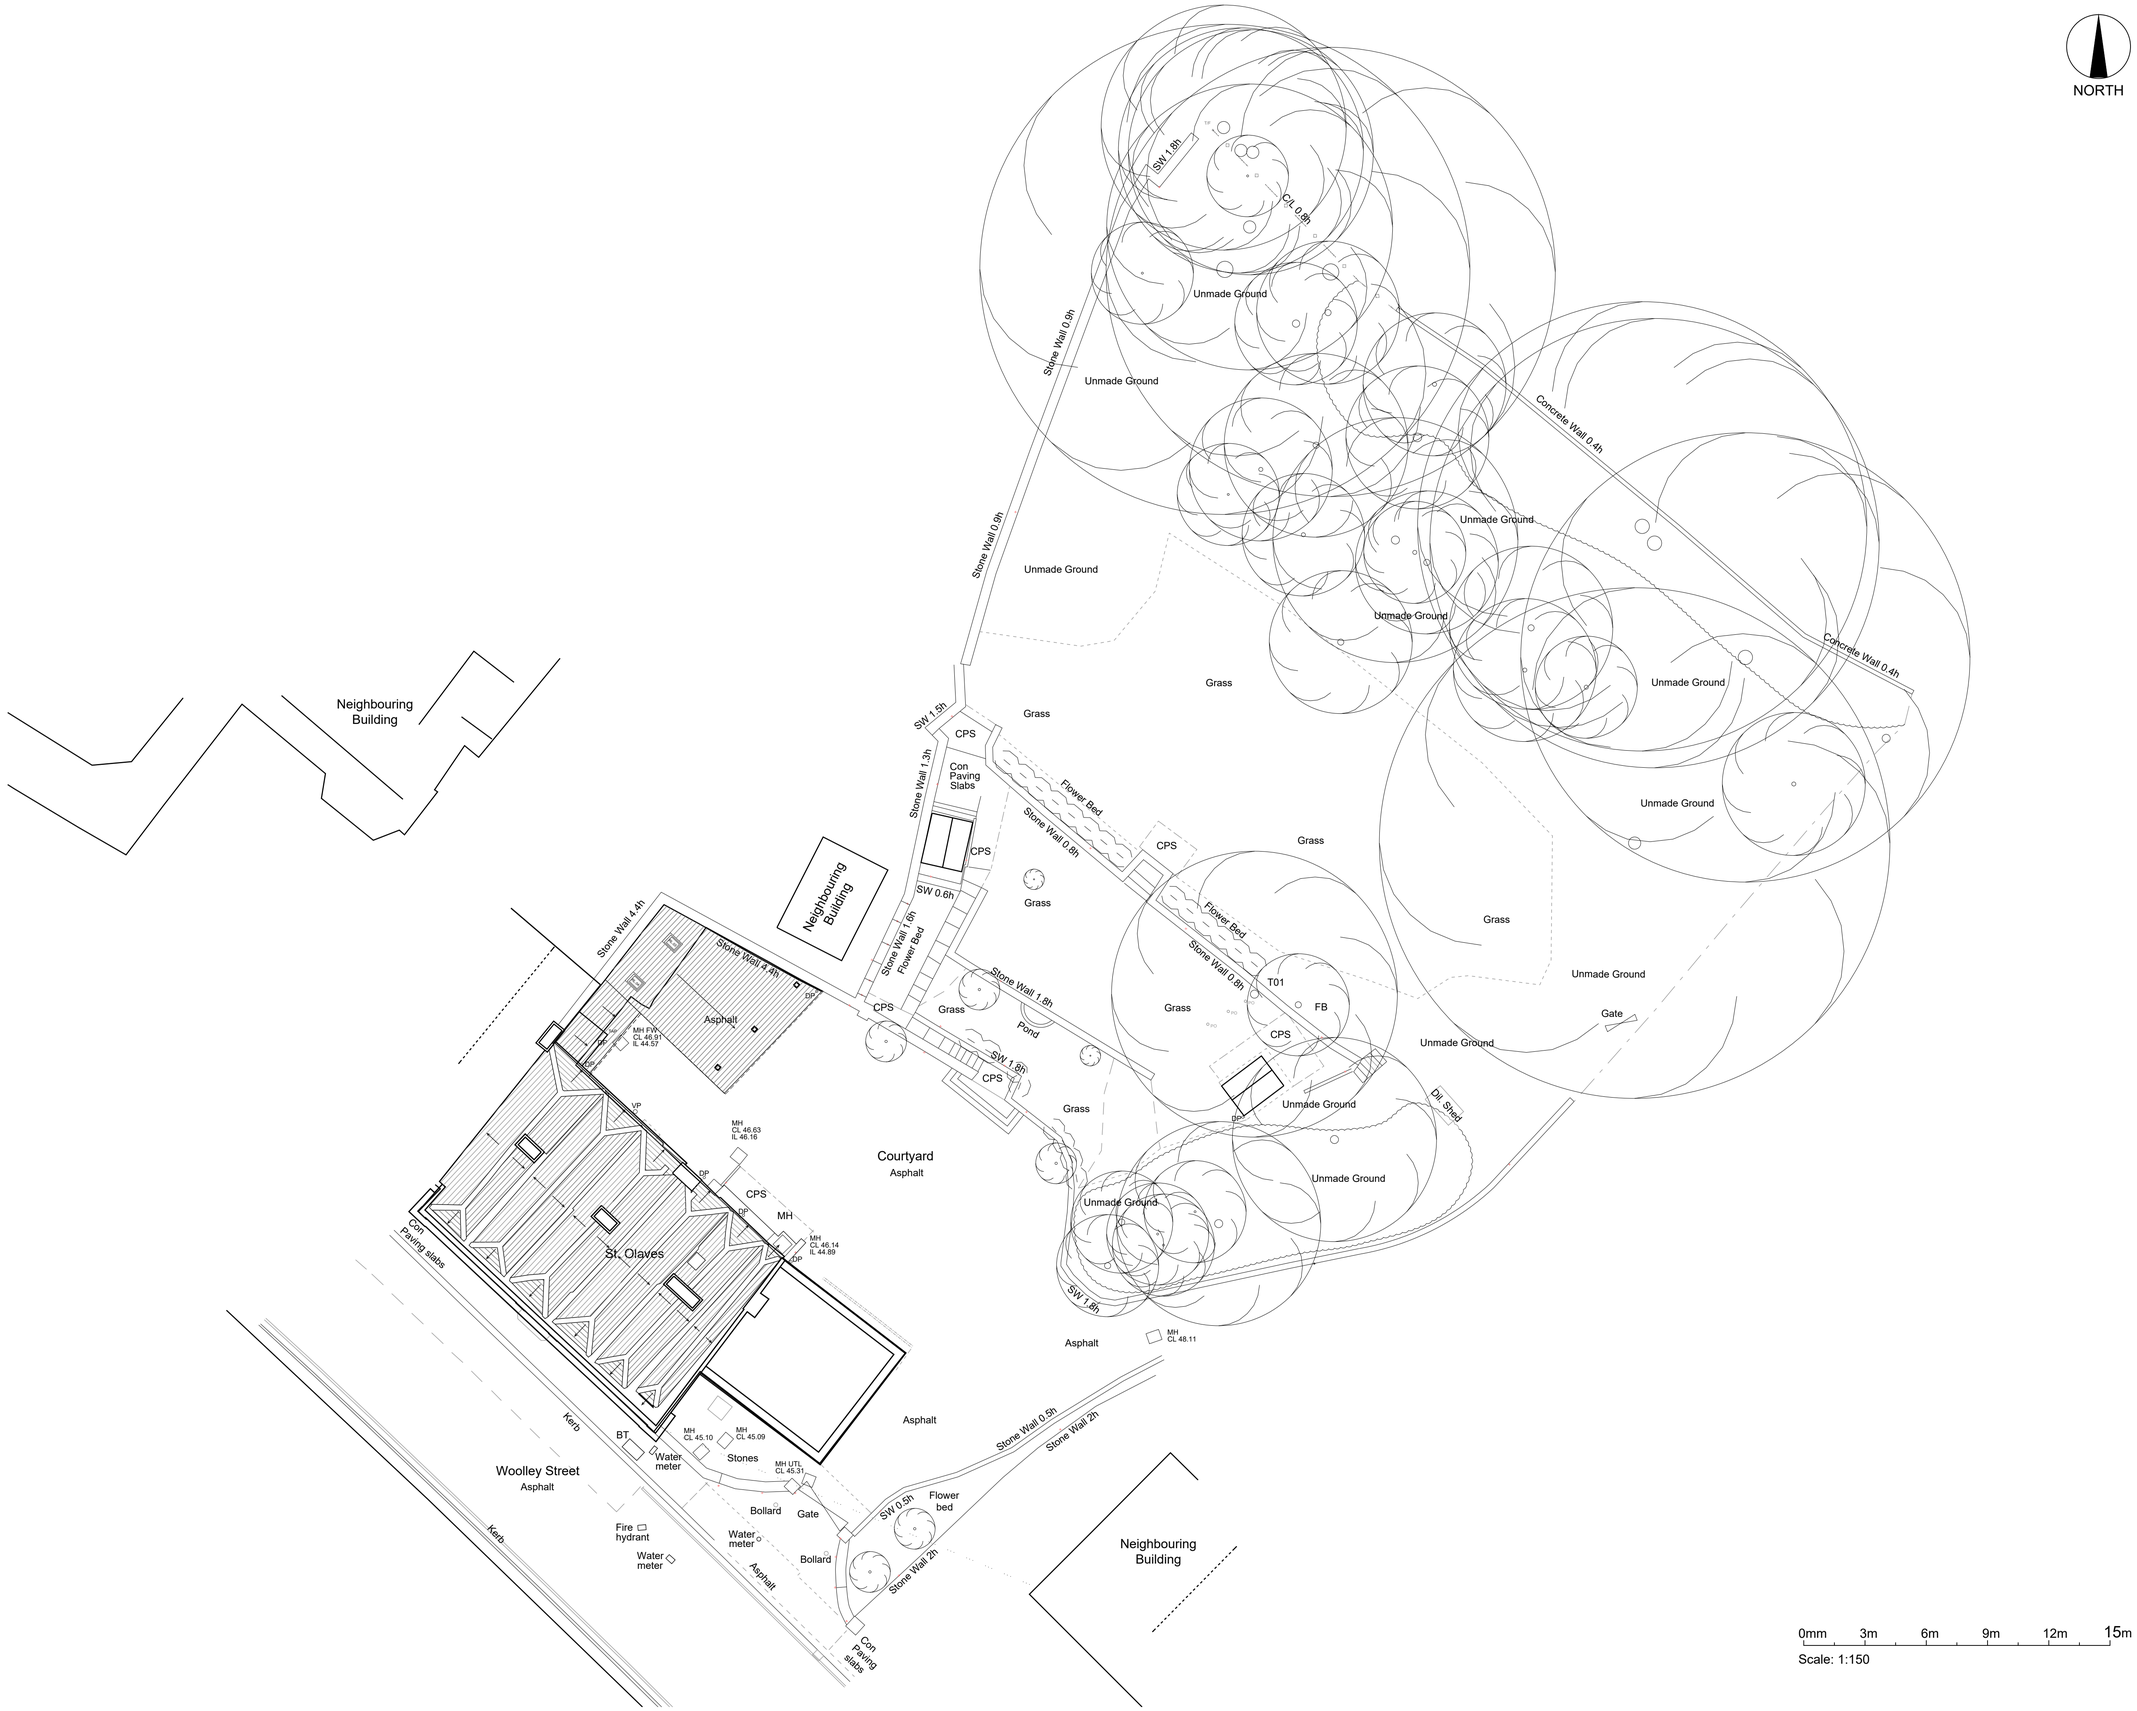


| Revision | Date |
|---|---|
| | |

SIMON MORRAY-JONES
CHARTERED ARCHITECTS & DESIGNERS
21 MILSOM STREET, BATH BA1 1DE
TEL: 01225 787900 FAX: 01225 787901
EMAIL: sm-j@sm-j.com

Client
Jason & Sarah Clarkin-Yates

Project
St Olaves
Bradford On Avon
BA15 1AD

Drawing Title
Existing
Site Plan

| Scale @ A1 | Drawn By | Date |
|---|---|---|
| 1:150 | LH/CY | 03.10.2022 |

| Job Number | Drawing Number | Revision |
|---|---|---|
| 1315 | EX02 | |