

Existing Side Elevation
Scale 1:100



Existing Front Elevation
Scale 1:100

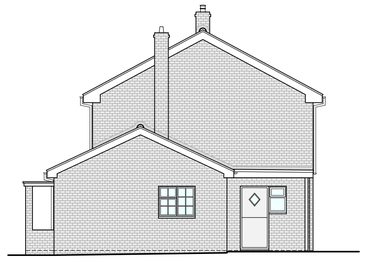

Existing Side Elevation
Scale 1:100



Existing Rear Elevation
Scale 1:100

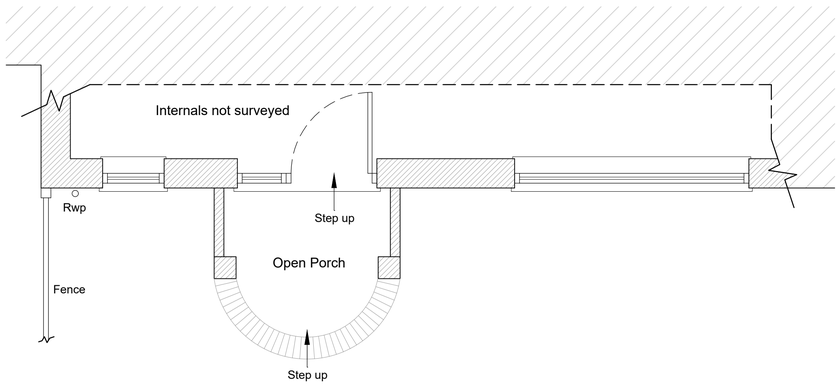

Existing Ground Floor Plan
Scale 1:50

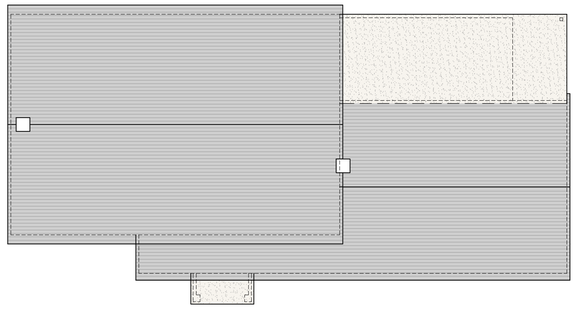

Existing Roof Plan
Scale 1:100

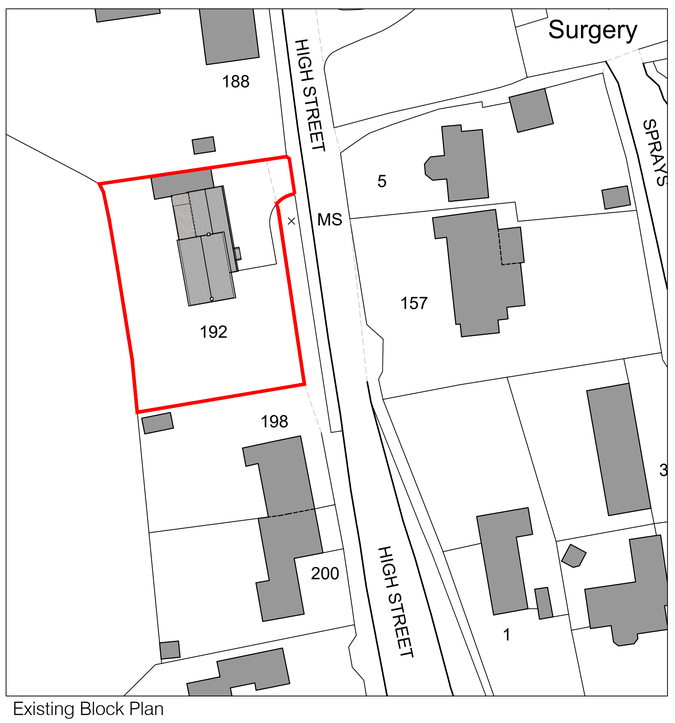

Existing Block Plan
Scale 1:500

North

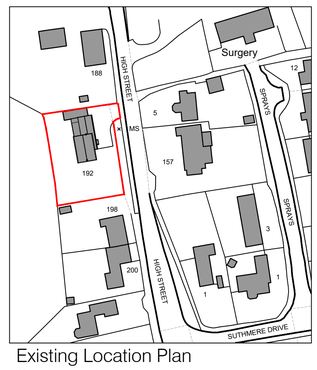

Existing Location Plan
Scale 1:1250

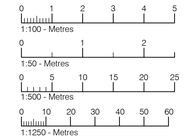

Drawing for planning purposes only.
Not to be used for construction.

Tuttle architectural services
Ground Floor
6 Pelhams Court
Marlborough
Wiltshire SN8 2AG
T. 01672 518 278
E. info@tuttlearchserv.co.uk
facebook.com/tuttlearchserv
W. tuttlearchserv.co.uk

Job Title
Proposed external rendering of the existing facing brickwork on all elevations using a through coloured render. Replacement of existing open sided flat roof porch with pitched roof gabled porch @ Little Orchard, 192 High Street, Burbage, Wiltshire, SN8 3AF

For Mr K Jones

Drawing Title
Existing Floor Plan, Elevations, Roof Plan
Block & Location Plan

DRAWING NUMBER	REV
Little Orchard - 01	

REVISIONS

SCALE	DATE	DRAWN BY	PAPER SIZE	JOB No.
As Indicated	June 23	MCW	A1	1499