

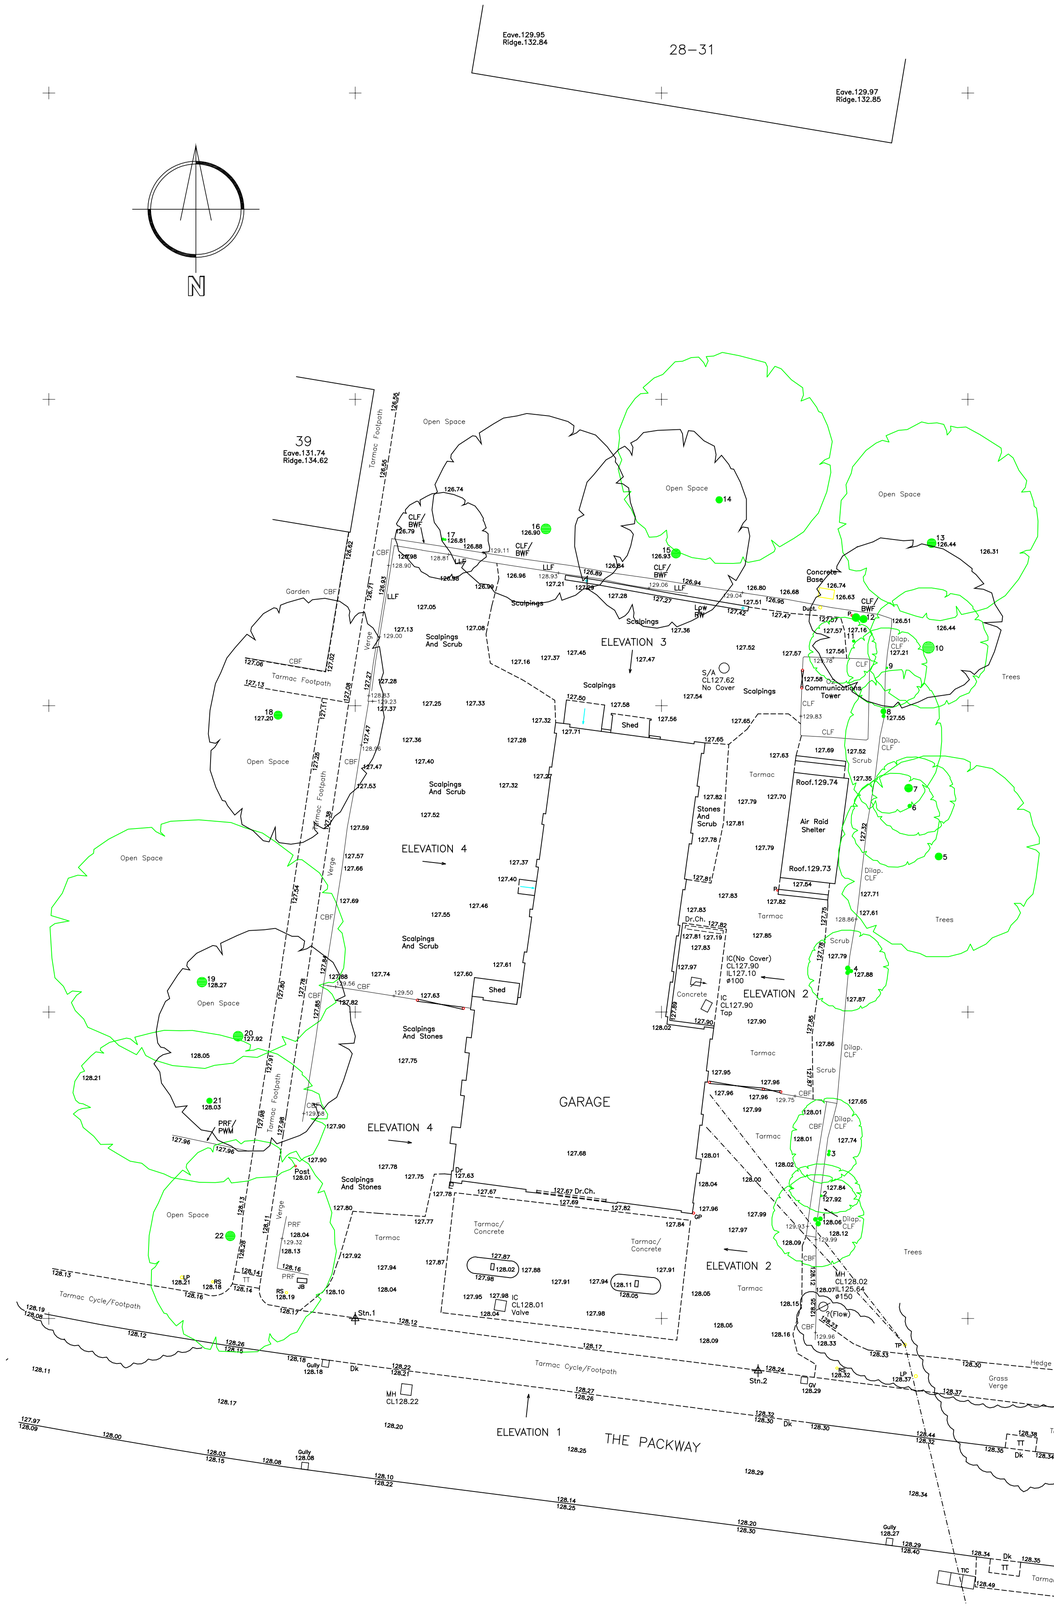


EXISTING SITE PLAN SCALE 1:200

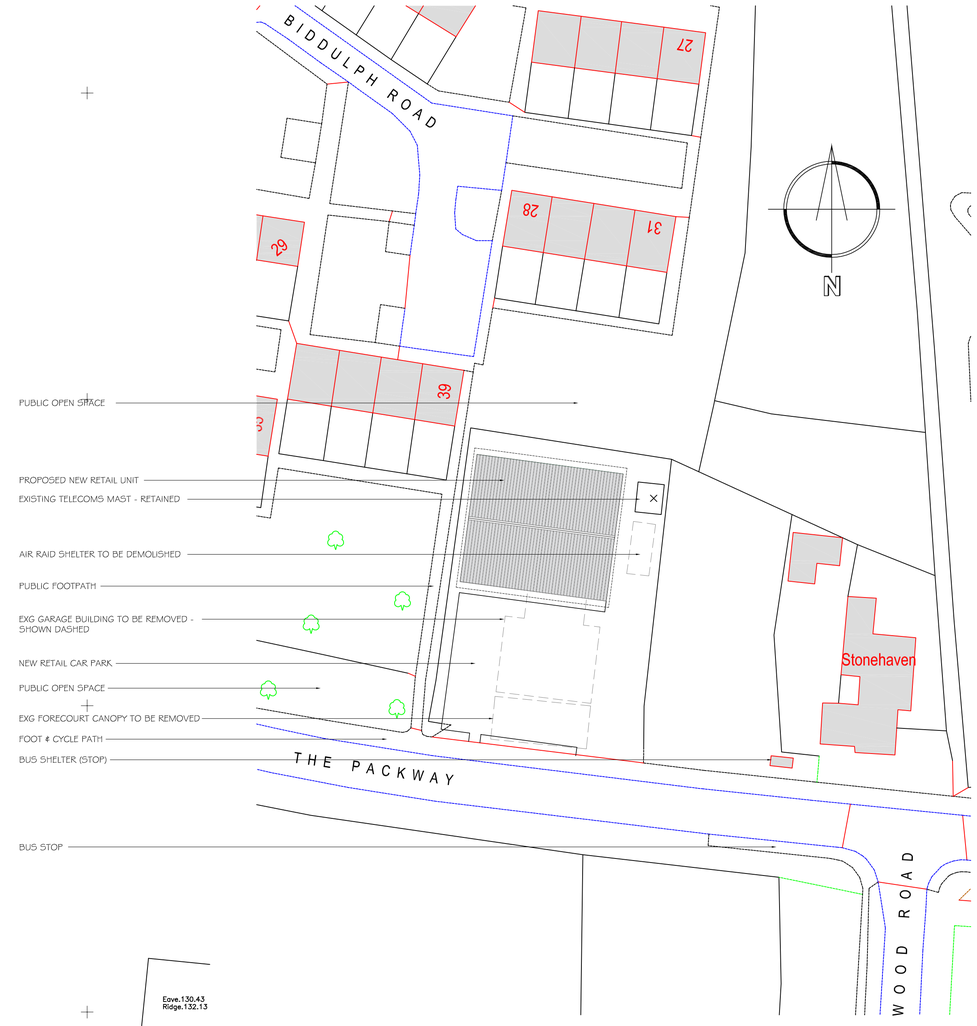

BLOCK PLAN SCALE 1:500

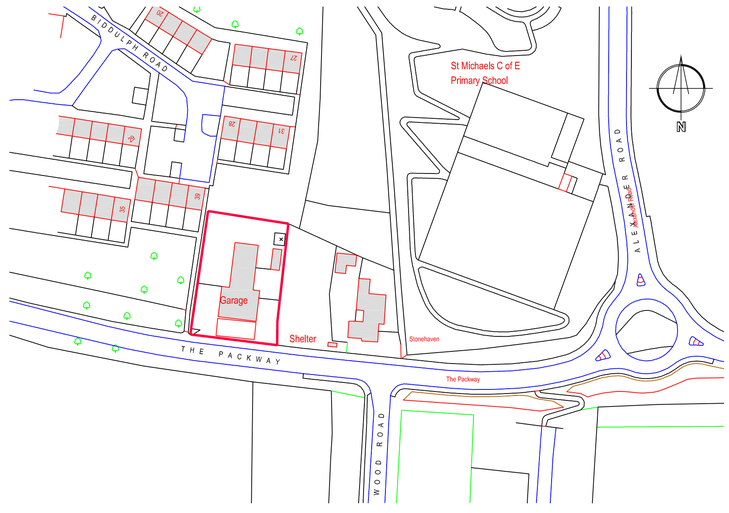

LOCATION PLAN SCALE 1:1250

NOTES

- SURVEY BASED ON TJK LAND SURVEYORS' TOPOGRAPHICAL SHET SURVEY DRAWING REF. TJK 1965 DATED MARCH 2021.
- LOCATION PLAN BASED UPON ORDNANCE SURVEY PROMAP DATA. CROWN COPYRIGHT. LICENCE REF. 100022432
- ALL BOUNDARIES ARE INDICATIVE ONLY AND SUBJECT TO VERIFICATION.

SURVEY LEGEND:

AV	Air Valve	FH	Fire Hydrant
Boll	Bollard	FL	Floor Level
OSBM	Bench Mark	FLP	Flag Pole
BS	Bus Stop	G	Gulley
CATV	Cable TV Cover	GIC	Gas IC
CL	Cover Level	GV	Gas Valve
CP	Catch Pit	Ht	Height
Cul	Culvert	Hyd	Hydrant
D	Door	IC	Inspection Cover
Dr	Drain	IL	Invert Level
DP	Down Pipe	Irr/IC	Irrigation Valve
EH	Eave Height	JB	Junction Box
EIC	Electricity IC	Kb	Kerb
EP	Electricity Pole	KO	Kerb Outlet
ER	Earth Rod	LB	Letter Box
LP	Lamp Post	St	Step
MH	Manhole	SV	Stop Valve
Mkr	Marker	TCB	Telephone Call Box
MS	Mile Stone	TIC	Telecom IC
NB	Notice Board	THL	Threshold Level
P	Post	TL	Traffic Light
RE	Rodding Eye	TP	Telegraph Pole
RH	Ridge Height	VP	Vent Pipe
RNB	Road Name Board	WM	Water Meter
RWP	Rain Water Pipe	WO	Water Outlet
RP	Reflector Post	–	–
RS	Road Sign	ø	Diameter
S/A	Soakaway	12.34	Level
SL	Sump Level	CH	Floor to Ceiling
SP	Sign Post		Joist Direction
BA	Barrier	IRF	Iron Railings
BWF	Barbed Wire	INT	Interwoven
CBF	Close Board	LLF	Larch lap
CIF	Corrugated Iron	OL	Over–lap
CLF	Chain Link	Pal	Paling
CPF	Chestnut Paling	PCF	Post & Chain
PRF	Post & Rail	RW	Retaining Wall
PRP	Post & Rope	W	Wall
PTF	Post & Tube	–	–
PWF	Post & Wire	–	–
PWM	Post & Wire Mesh	–	–

Slope | Bushes and Hedges | Gate

REV:	DATE:	DESCRIPTION:	DR	CHK
-	-	-	-	-

OTHER THAN FOR THE PURPOSES OF PLANNING, DO NOT SCALE THESE DRAWINGS. USE WRITTEN DIMENSIONS ONLY. ALL DIMENSIONS TO BE CHECKED ON SITE PRIOR TO COMMENCEMENT OF WORK.

THIS DRAWING IS THE COPYRIGHT OF SIMPSON HILDER ASSOCIATES AND MAY NOT BE REPRODUCED, COPIED OR ALTERED IN ANY WAY WITHOUT WRITTEN AUTHORITY.

SIMPSON HILDER ASSOCIATES LIMITED
67a High Street Lyndhurst
Hampshire SO43 7BE
T: 023 80 283798
F: 023 80 283688
E: sha@simpsonhilder.co.uk
www.simpsonhilder.co.uk

EXISTING SITE PLAN, BLOCK & LOCATION PLANS

DRAWING STATUS: **PLANNING**

PROPOSED DEVELOPM'T STONEHENGE RETAIL P'K THE PACKWAY LARKHILL WILTS. SP4 8PZ

DATE:	DRAWN BY:	
MAY 2021	GL	
SCALE @ A1: 1:200, 1:500, 1:1250	CHECKED: -	DATE CHECKED: -
JOB NO. 9680	DRAWING NO. 100	REVISION

SCALE 1:5 0 50 100 150 200 mm
SCALE 1:10 0 100 200 300 400 mm
SCALE 1:20 0 200 400 600 800 mm
SCALE 1:50 0 0.5 1 1.5 2 m
SCALE 1:100 0 1 2 3 4 m
SCALE 1:200 0 2 4 6 8 m
SCALE 1:500 0 5 10 15 20 m
SCALE 1:1250 0 10 20 30 40 50 m