# Block Plan 1to200 at A4

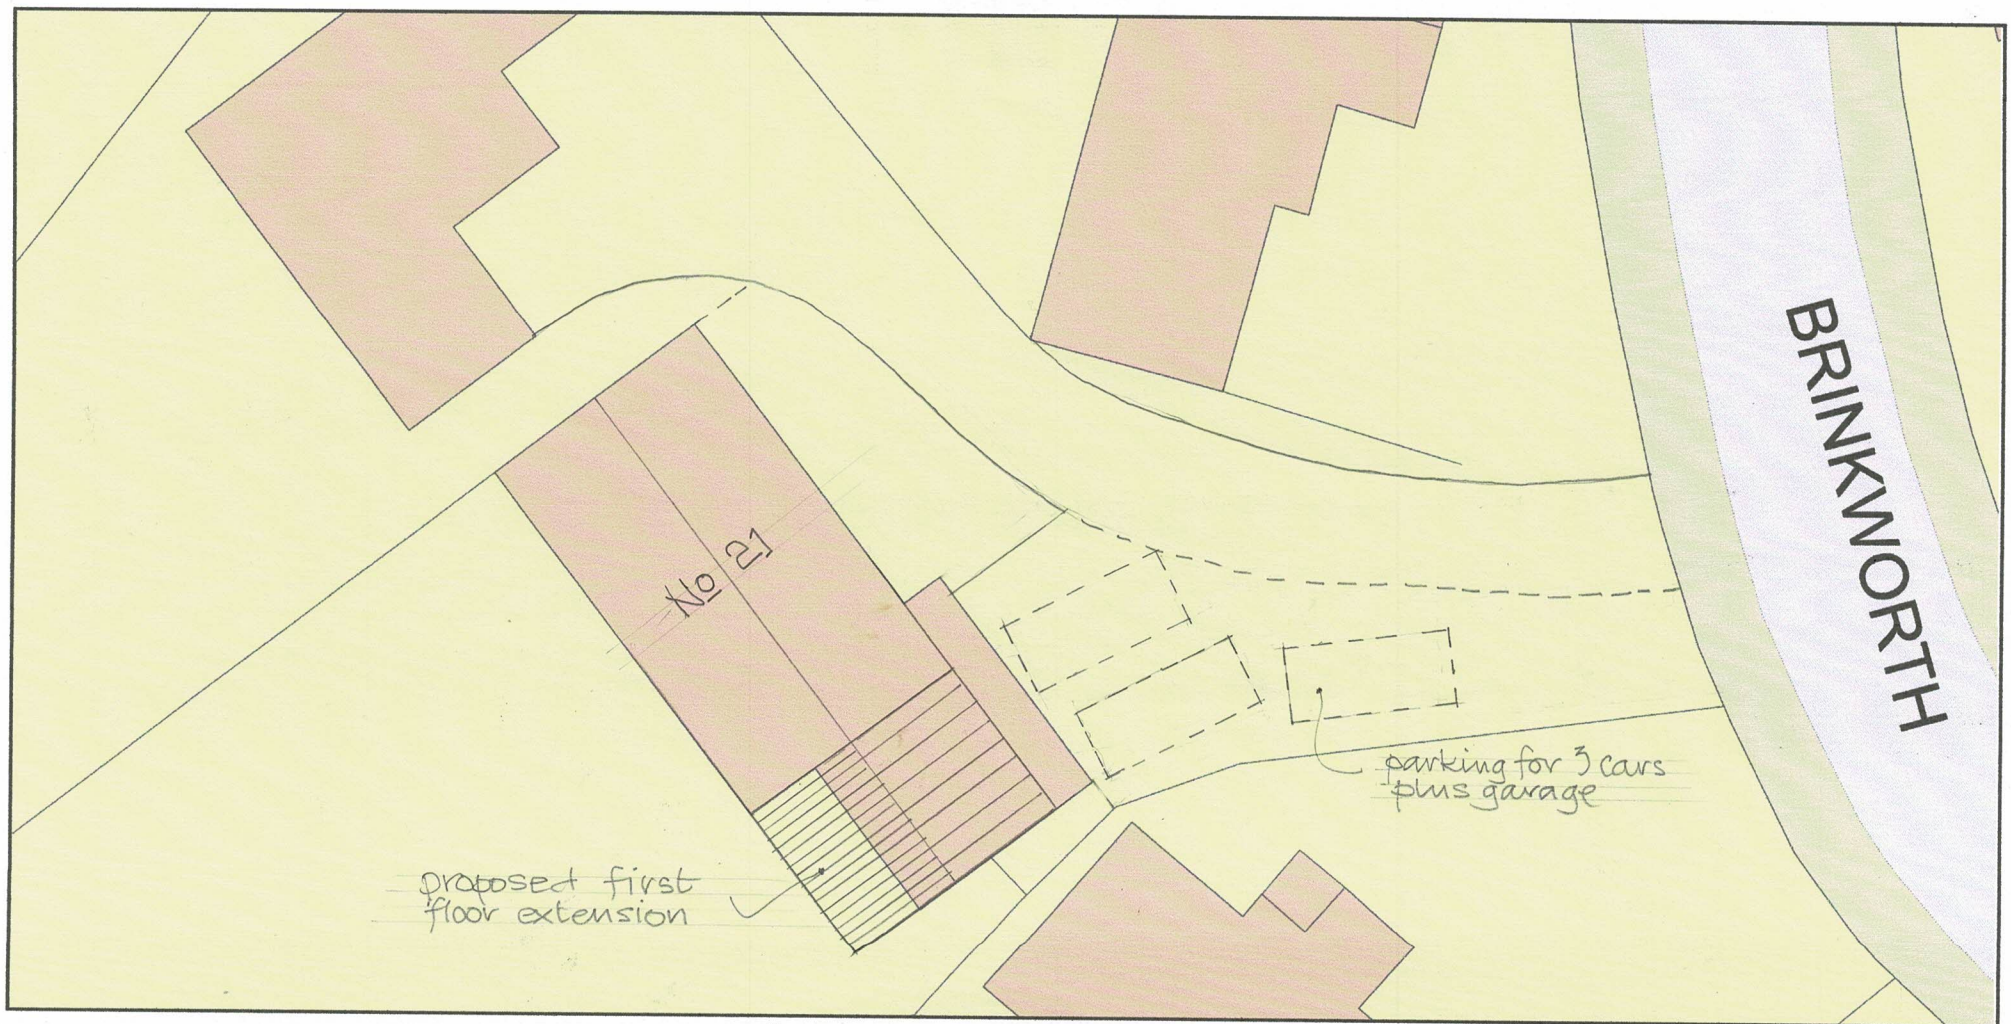


ReQuestaPlan

Plan Produced for: Mr Peter Wheeler

Date Produced: 29 Aug 2023

Plan Reference Number: TQRQM23241125616871

Scale: 1:200 @ A4

© Crown copyright and database rights 2023 OS 100042766