NORTH ELEVATION

Scale 1 : 50 at A3

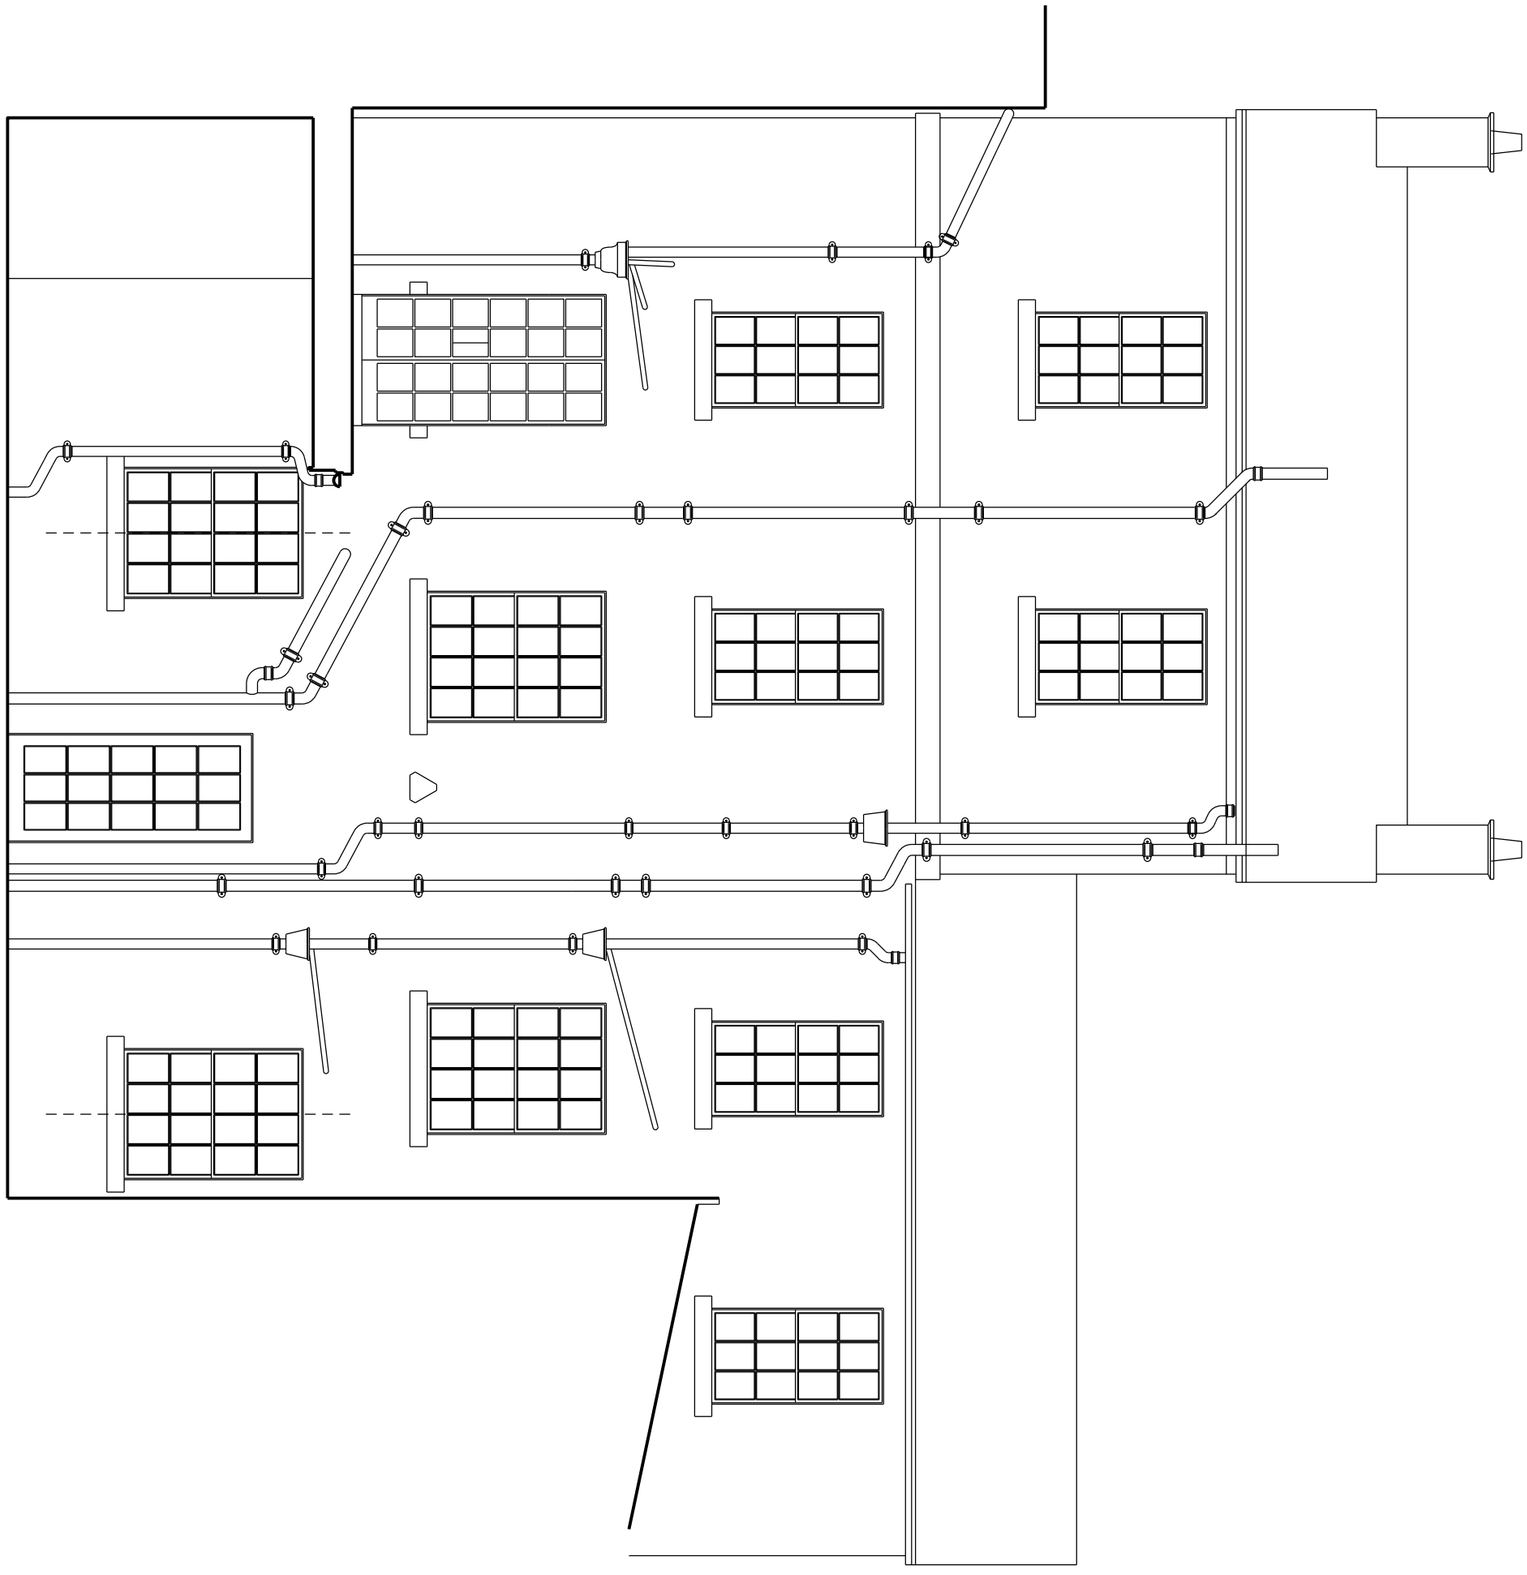

EAST ELEVATION

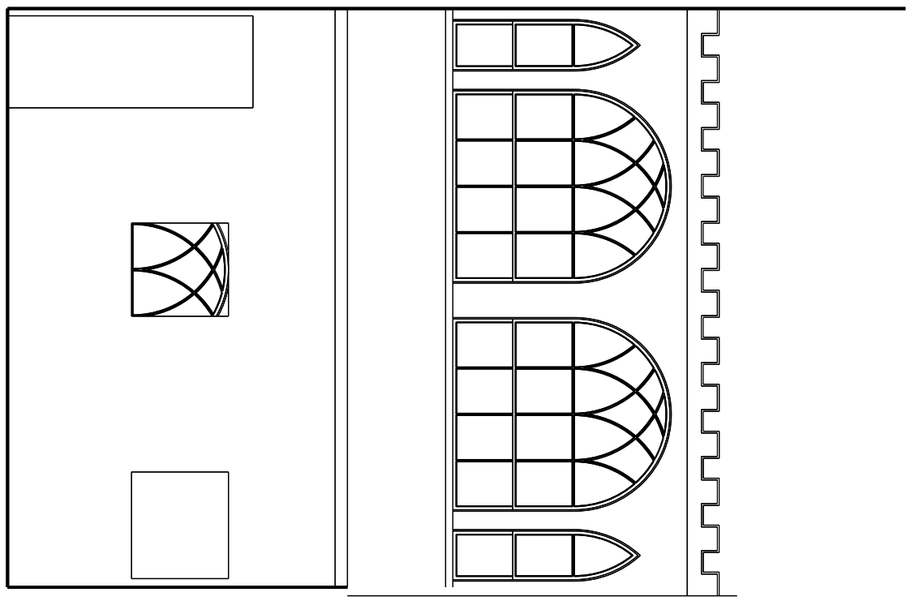

REV	DATE	NOTES	INIT.

CLIENT / PROJECT

7 - 9 WOOLLEY STREET
BRADFORD ON AVON

DRAWING TITLE

EXISTING ELEVATIONS

STATUS	PLANNING		
DATE	DRAWN	CHECK	SCALE @ A3
20.11.21	HW	HW	1:50

PROJECT NUMBER	UNIT / BLOCK	CI / SFB CODE	TYPE & NUMBER	REVISION LETTER
1048			1001	-

0 1 2 3

SCALE IN METRES @ 1:50

BCA
BATH CONSERVATION ARCHITECTS
12 LOWER STREET
RODE BA11 6PU
T: 01373 830168
W: www.bathconservationarchitects.com