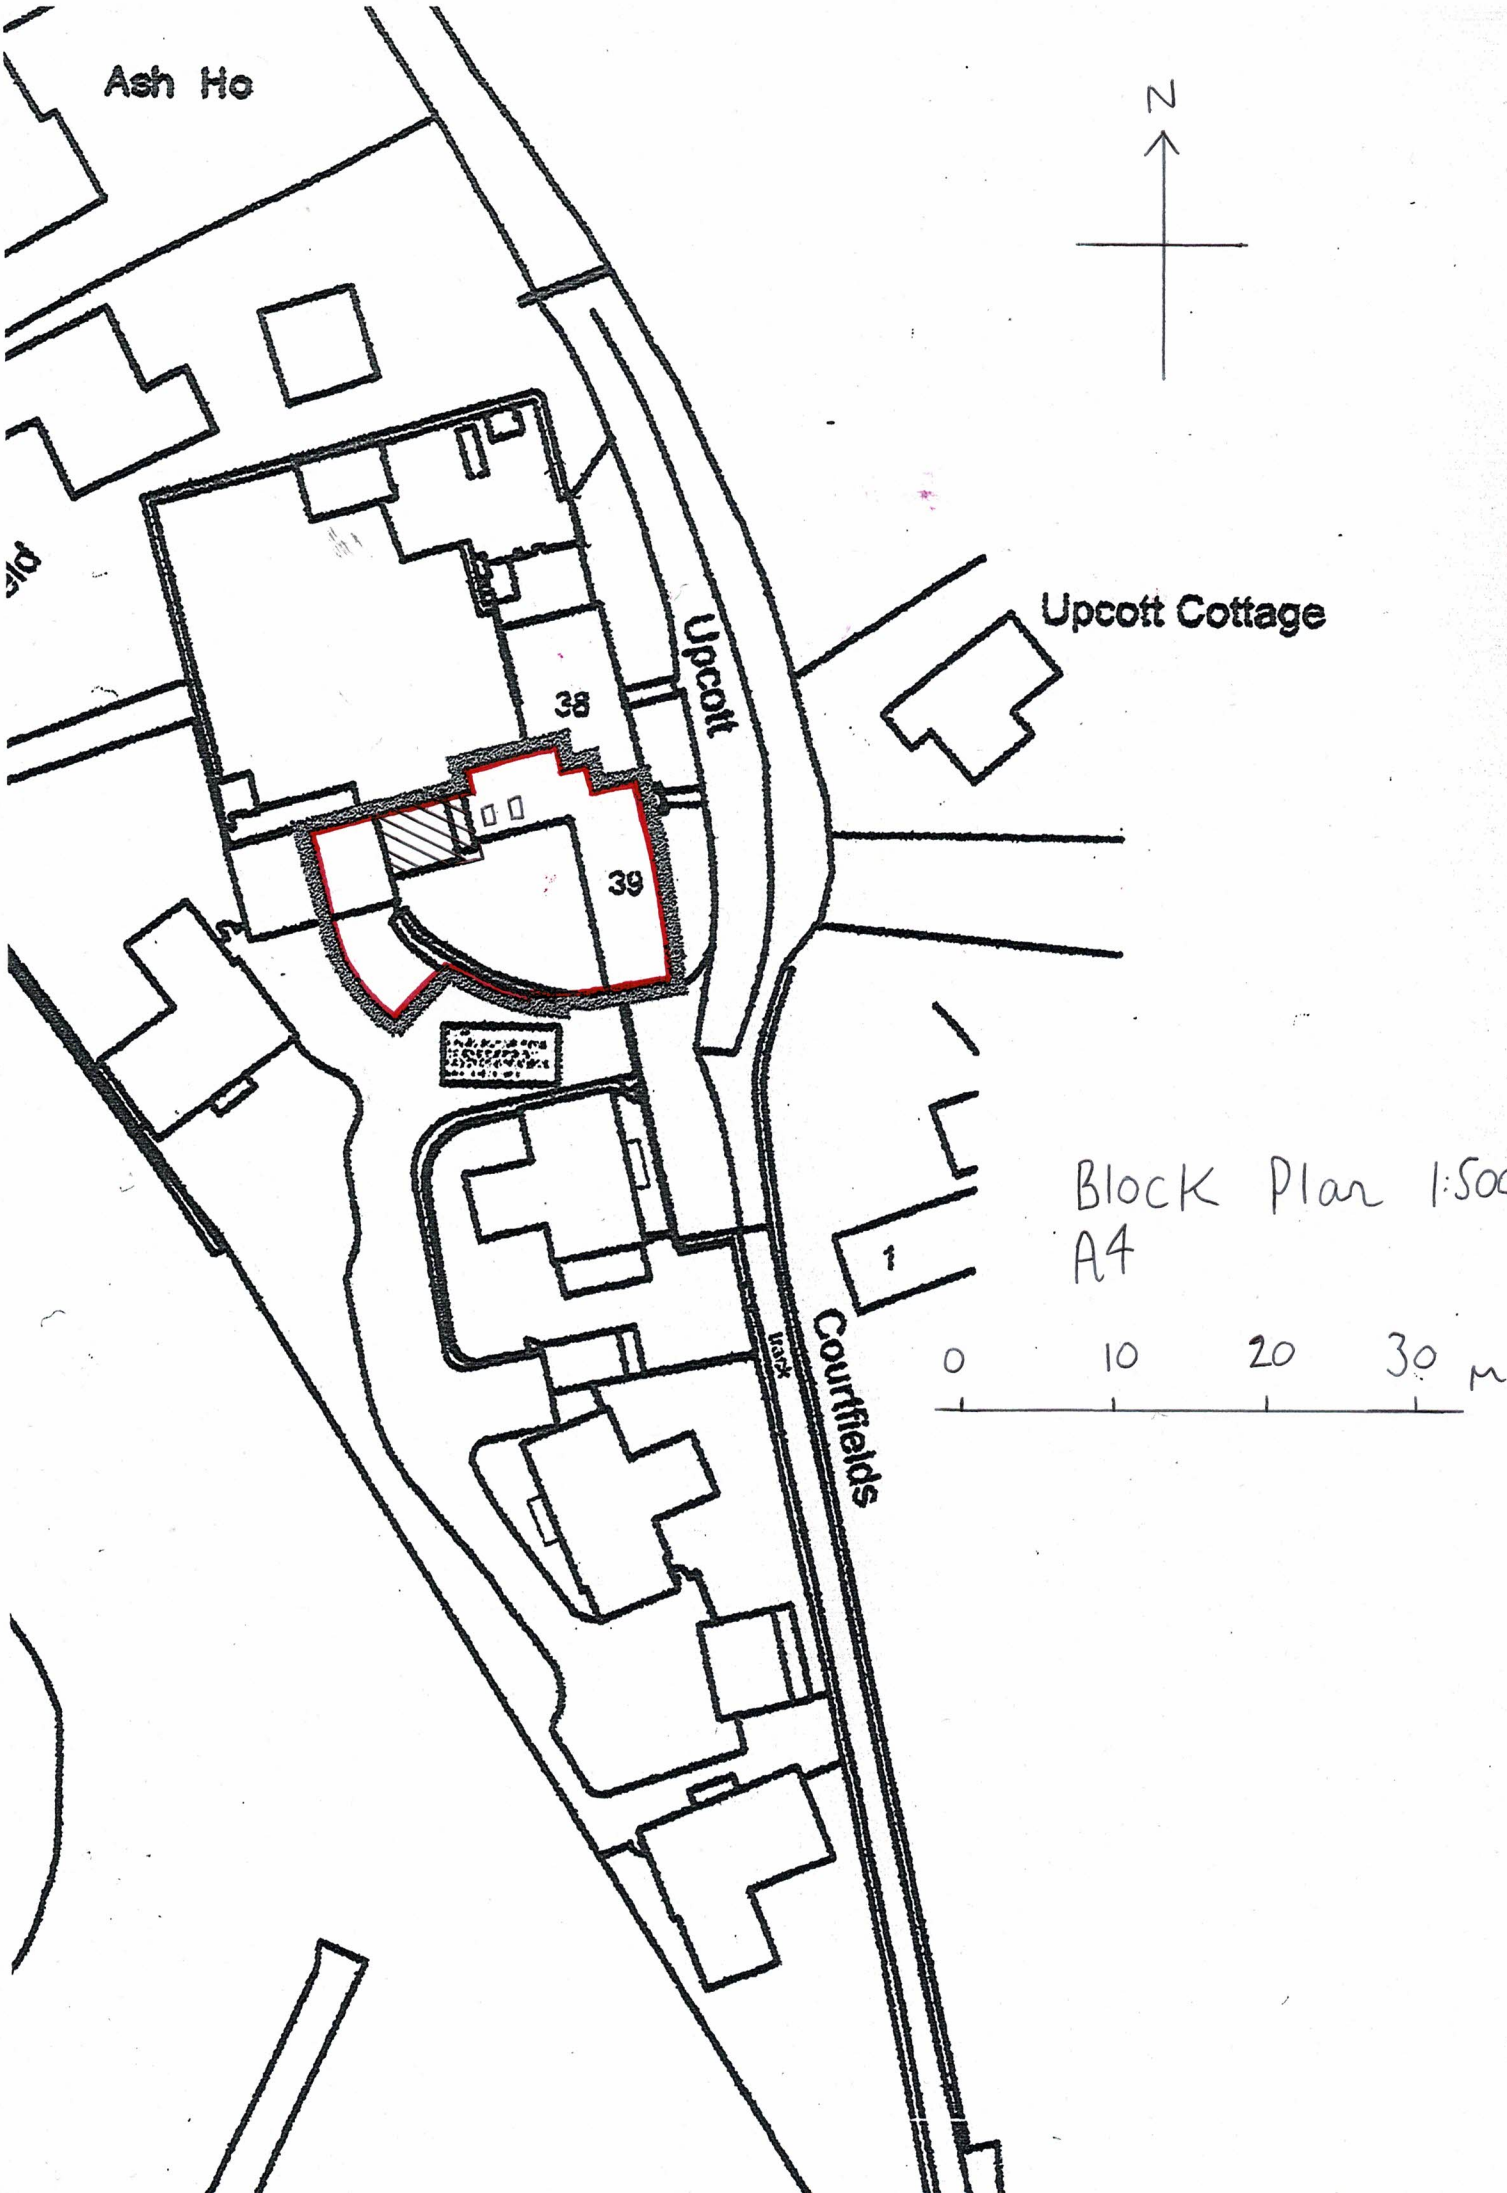
Ash Ho
N
Upcott Cottage
38
39
Upcott
1
Courtfields
Block Plan 1:500
A4
0
10
20
30 m