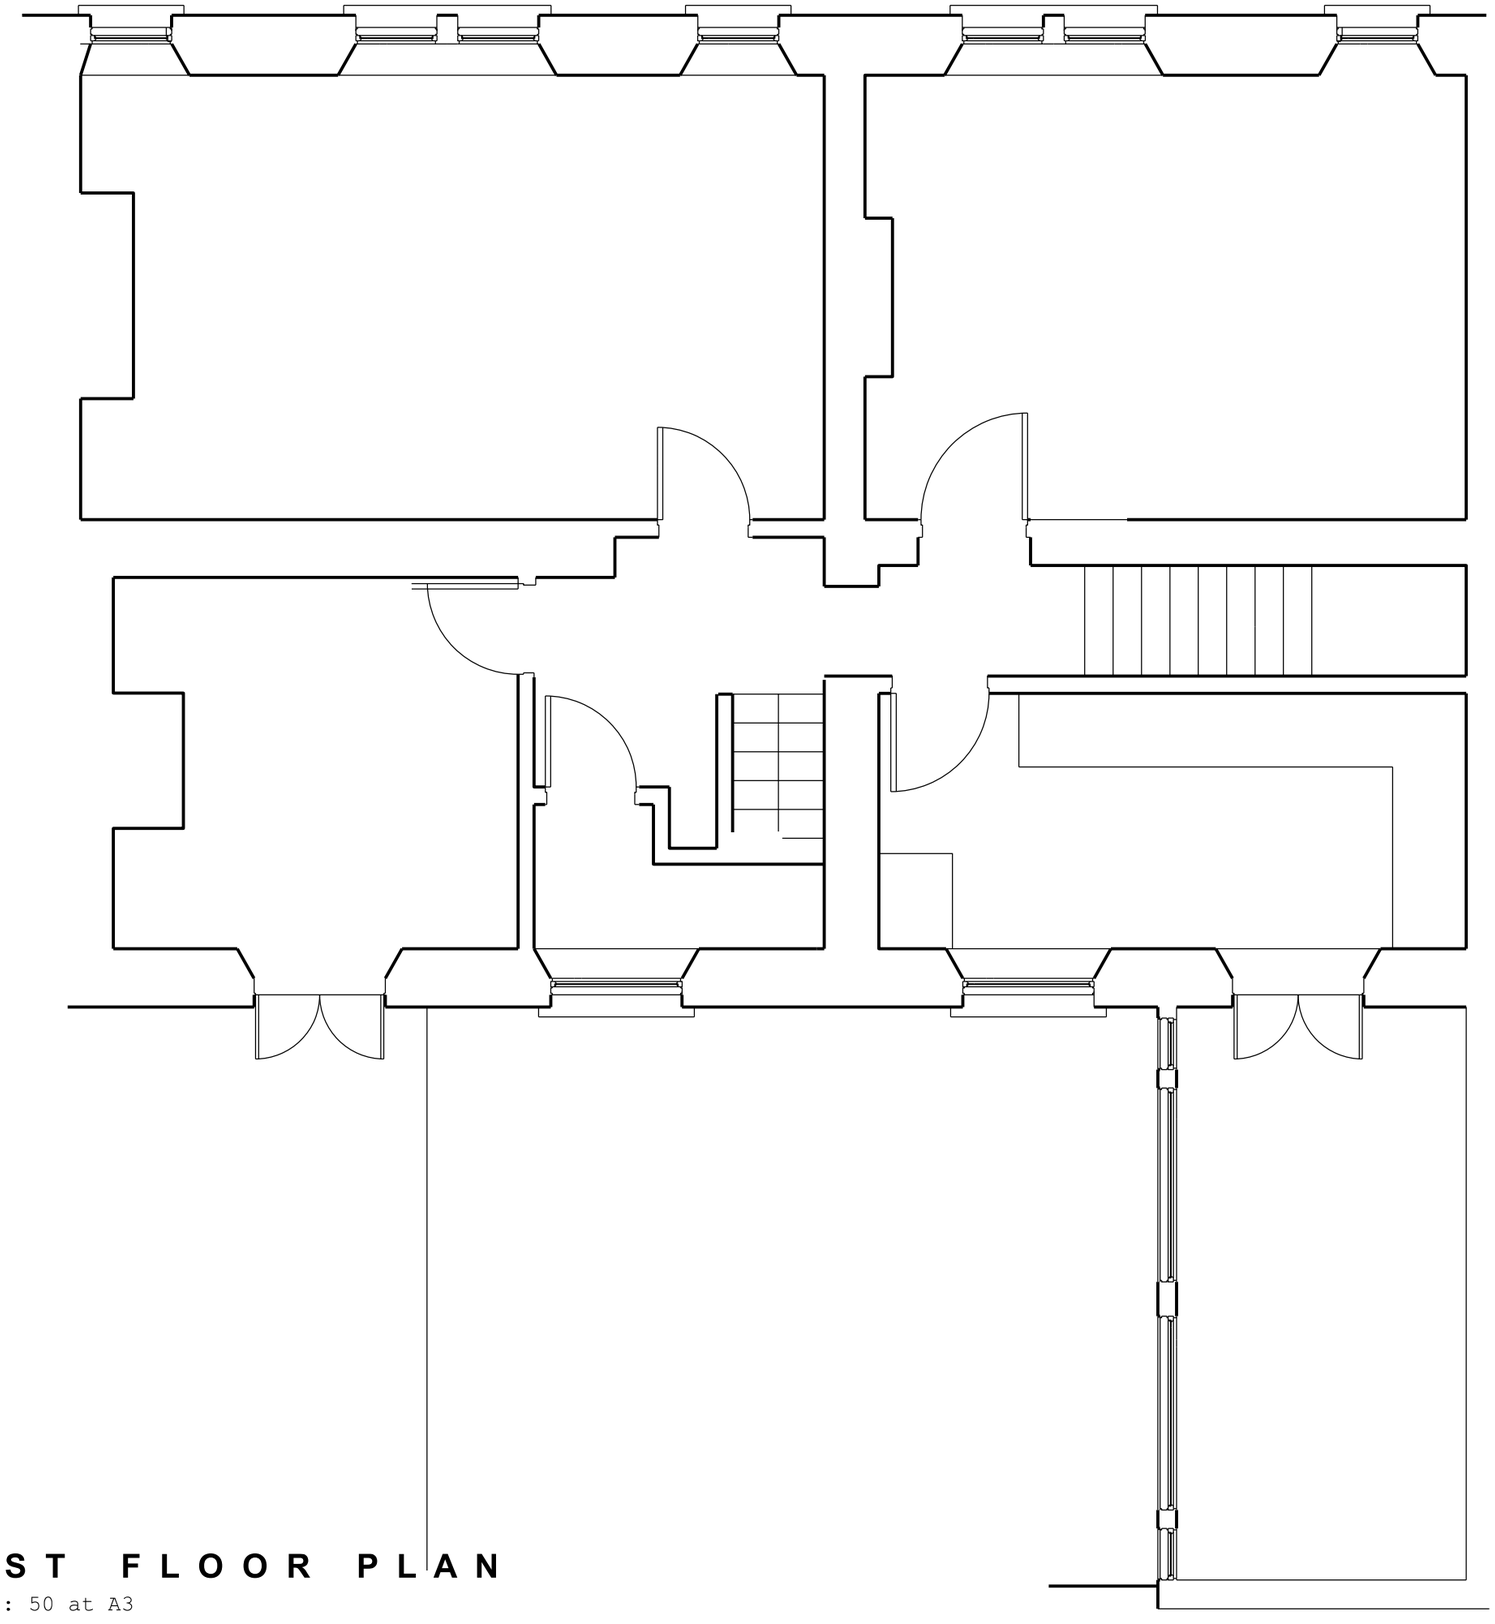

FIRST FLOOR PLAN

Scale 1 : 50 at A3

REV	DATE	NOTES	INIT.

CLIENT / PROJECT

7 - 9 WOOLLEY STREET
BRADFORD ON AVON

DRAWING TITLE

EXISTING FIRST FLOOR PLAN

STATUS PLANNING

DATE	DRAWN	CHECK	SCALE @ A3
20.11.21	HW	HW	1:50

PROJECT NUMBER	UNIT / BLOCK	CI / SFB CODE	TYPE & NUMBER	REVISION LETTER
1048			1003	-

0 1 2 3

SCALE IN METRES @ 1:50

BCA
BATH CONSERVATION ARCHITECTS
12 LOWER STREET
R O D E BA11 6PU
T: 01373 830168
W: www.bathconservationarchitects.com